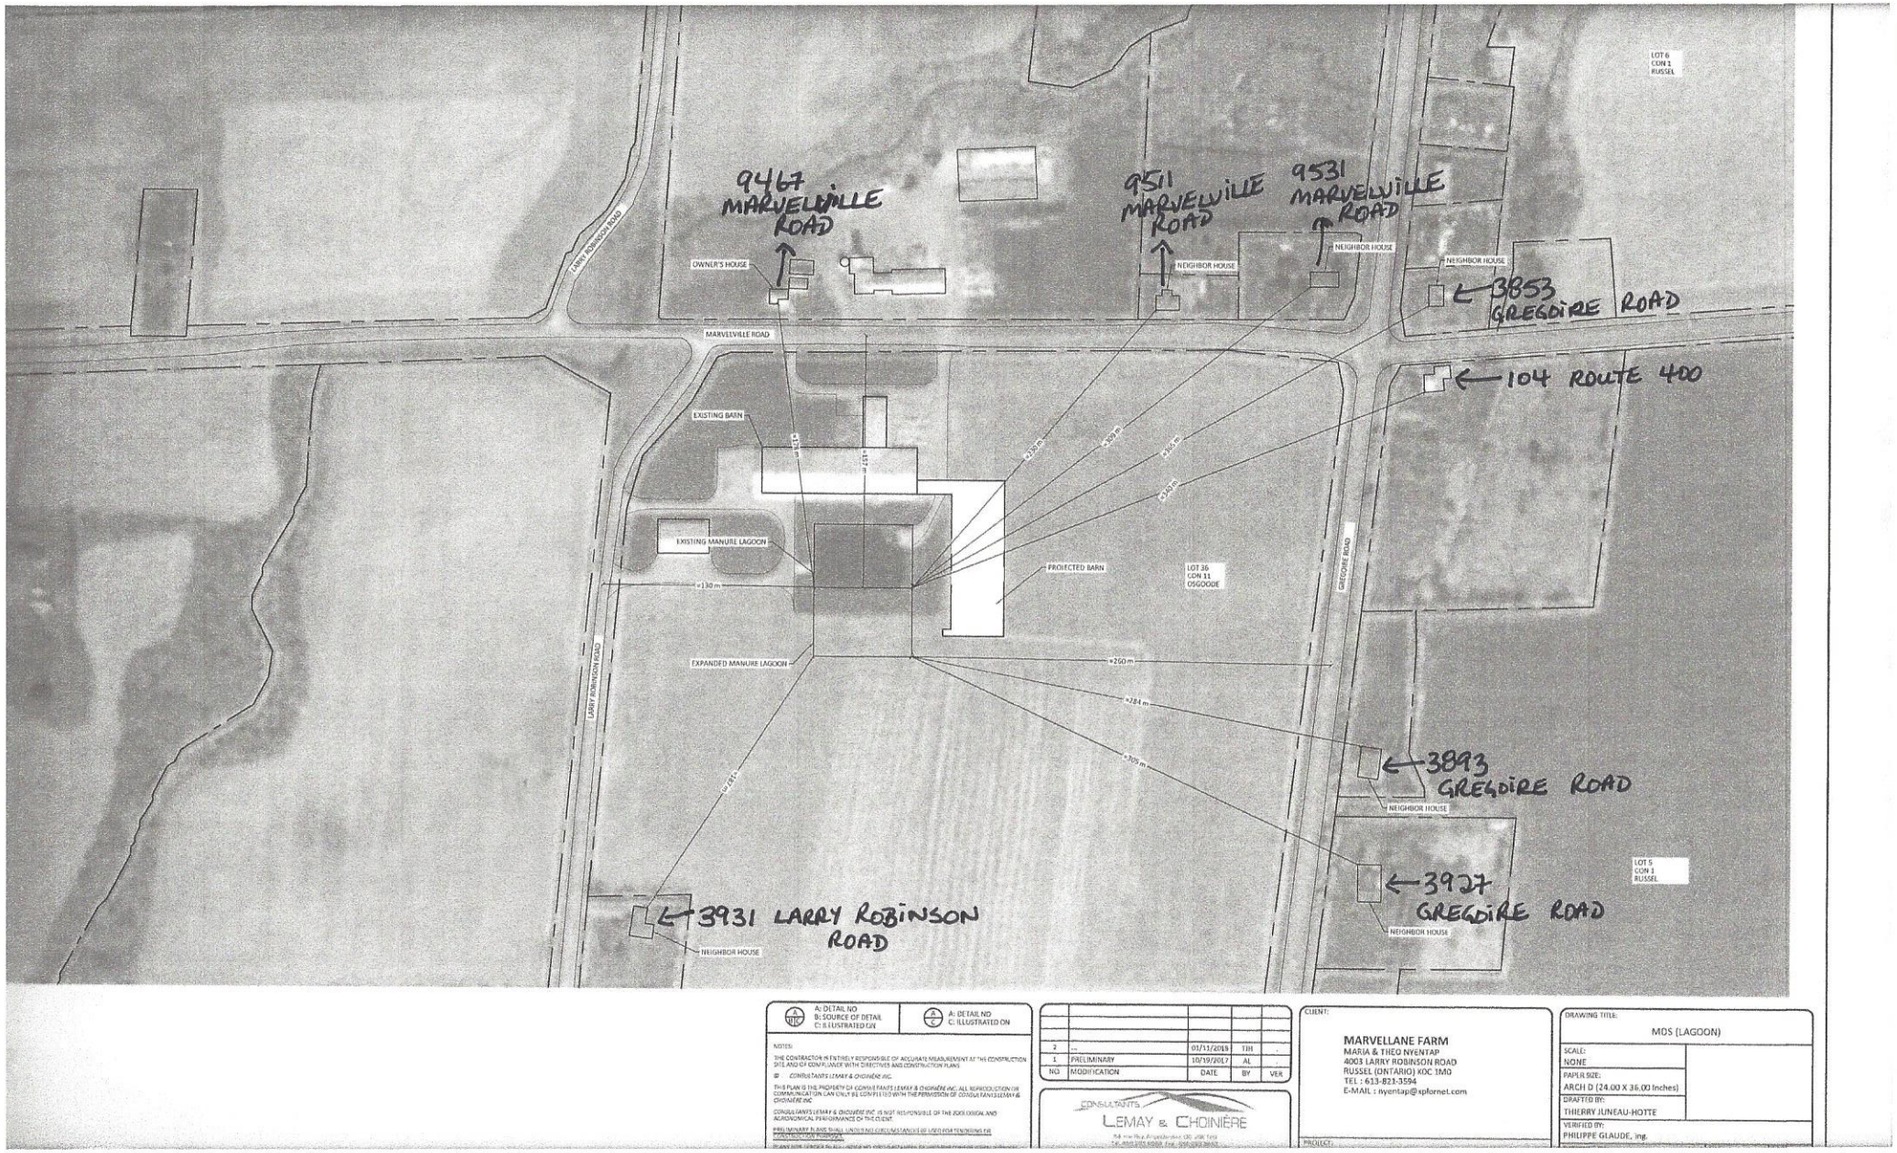

A: DETAIL NO
B: SOURCE OF DETAIL
C: ILLUSTRATED ON

A: DETAIL NO
C: ILLUSTRATED ON

NOTES:

THE CONTRACTOR IS ENTIRELY RESPONSIBLE OF ACCURATE MEASUREMENT AT THE CONSTRUCTION SITE AND OF COMPLIANCE WITH DIRECTIVES AND CONSTRUCTION PLANS

© CONSULTANTS LEMAY & CHOINIÈRE INC.

THIS PLAN IS THE PROPERTY OF CONSULTANTS LEMAY & CHOINIÈRE INC. ALL REPRODUCTION OR COMMUNICATION CAN ONLY BE CONFECTED WITH THE PERMISSION OF CONSULTANTS LEMAY & CHOINIÈRE INC

CONSULTANTS LEMAY & CHOINIÈRE INC. IS NOT RESPONSIBLE OF THE JOB'S LOGICAL AND AGRONOMICAL PERFORMANCE OF THE CLIENT

PRELIMINARY PLANS SHALL UNDER NO CIRCUMSTANCES BE USED FOR TENDERING OR CONSTRUCTION PURPOSES

NO	MODIFICATION	DATE	BY	VER
2	..	01/11/2018	TJH	..
1	PRELIMINARY	10/19/2017	AL	..

CONSULTANTS
LEMAY & CHOINIÈRE

CLIENT:

MARVELLANE FARM
MARIA & THEO NYENTAP
4003 LARRY ROBINSON ROAD
RUSSEL (ONTARIO) K0C 1M0
TEL : 613-821-3594
E-MAIL : nyentap@xplornet.com

PROJECT:

DRAWING TITLE:
MDS (LAGOON)

SCALE:
NONE

PAPER SIZE:
ARCH D (24.00 X 36.00 Inches)

DRAFTED BY:
THIERRY JUNEAU-HOTTE

VERIFIED BY:
PHILIPPE GLAUDE, Ing.