BEDALE DRIVE

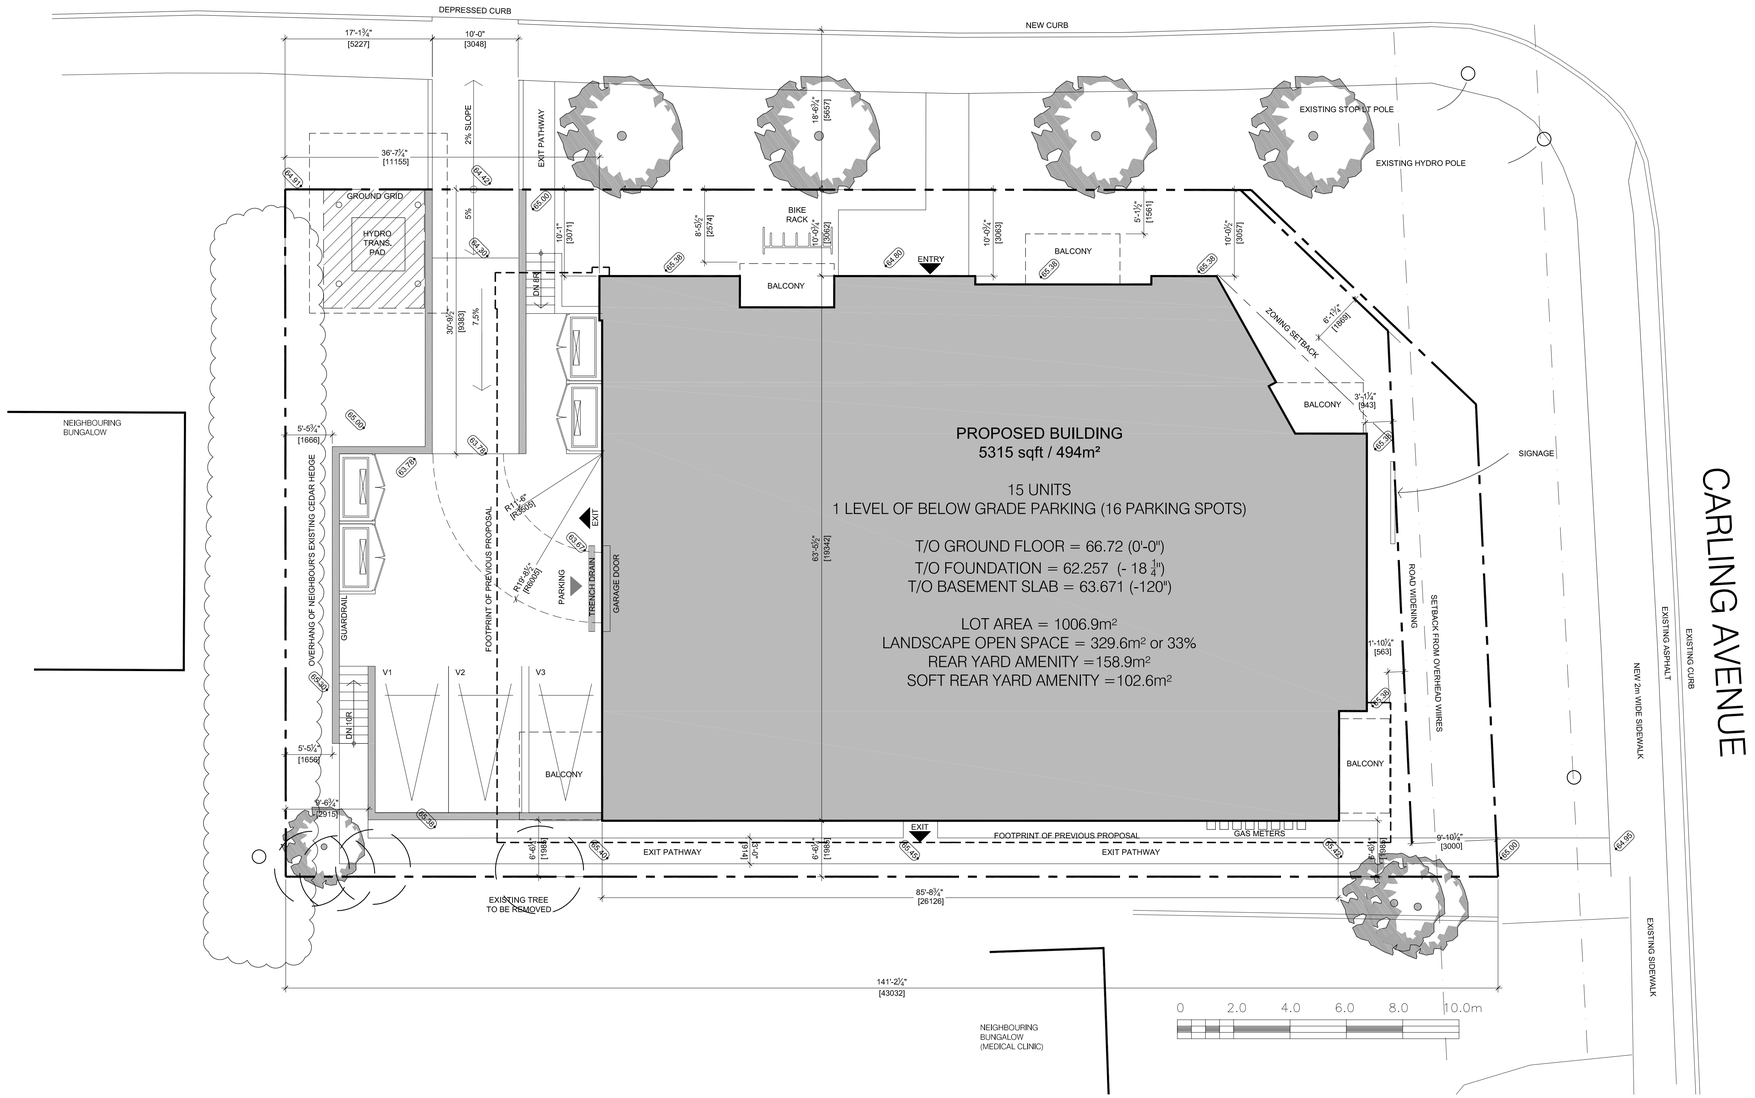

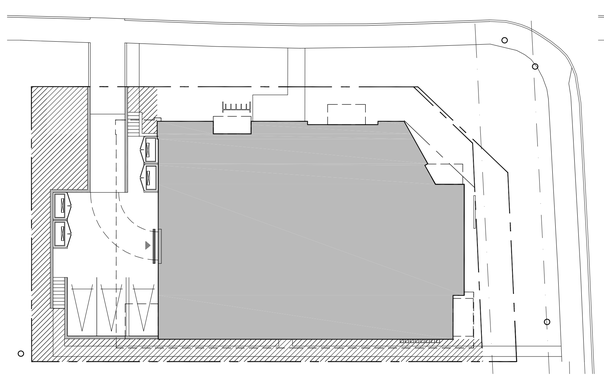

TOTAL REAR YARD AMENITY = 158.9m²

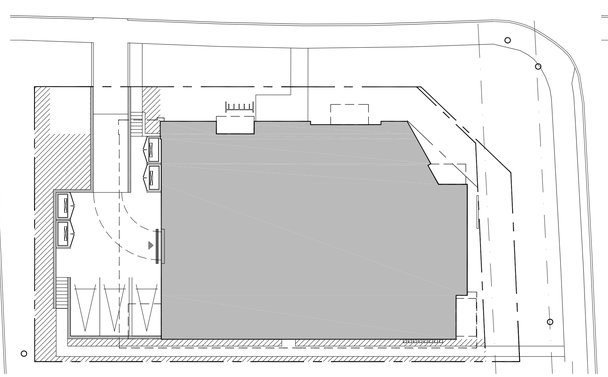

TOTAL SOFT REAR YARD AMENITY = 102.6m²

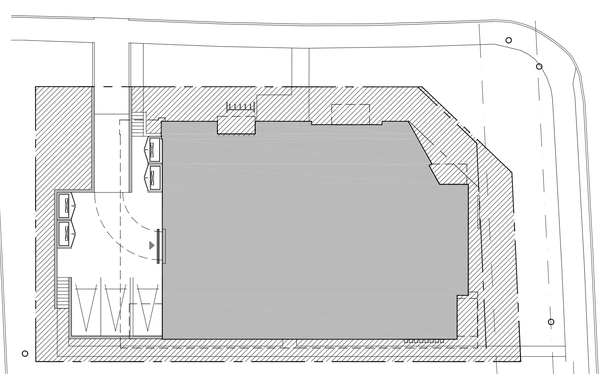

LANDSCPAE AREA = 329.6m²

Rosaline J. Hill Architect Inc.
414 Churchill Ave. N, Ottawa, ON, K1Z 5C6 • 613-853-2822
www.rjhill.ca • rosaline@rjhill.ca

No.	Y / M / D	REVISION
2.	2020-07-20	REVISED REAR YARD EXIT PATH
1.	2020-07-17	COORDINATION

It is the responsibly of the appropriate contractor to check & verify all dimensions on site and report all errors &/or omissions to the architect. All contractors must comply with all pertinent codes & by-laws, & use proprietary products as directed by the manufacturer. Do not scale drawings. This drawing may not be used for construction until issued as such. Copyright reserved.

KEEL APARTMENTS

3368 Carling Ave, Ottawa, ON, K2H 5A8

SITE PLAN

Drawn By:	Date:	
AW	JULY 2020	A1.1
Project No: 1917	Scale: 1:100	

PLOTTED Mon, 20 Jul 2020

Drawing name: C:\Users\Admin\Desktop\Work From Home March 16\1917 Carling (3368)\1917 Floor\1917 AutoCAD\1917 Site Plan revised exit path.dwg