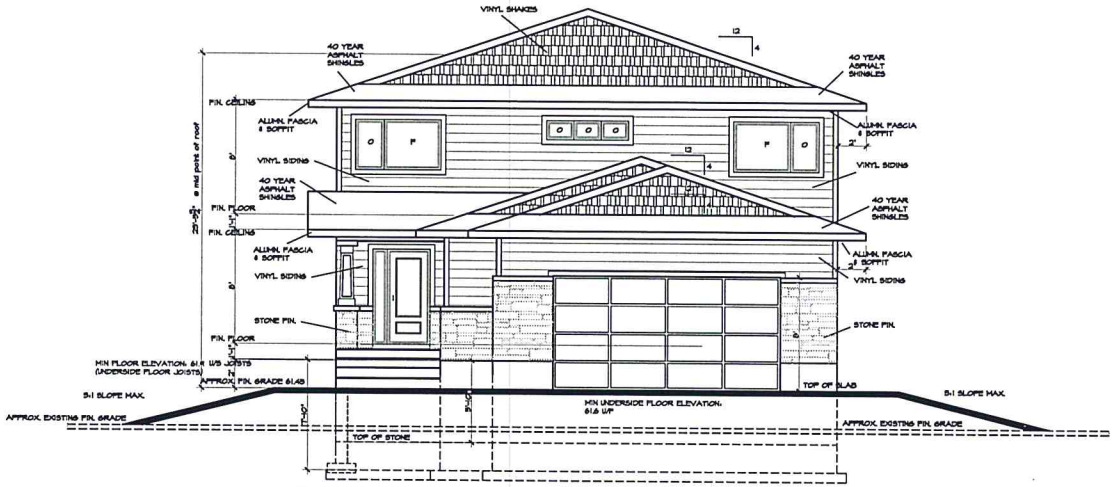

PROPOSED FRONT ELEVATION

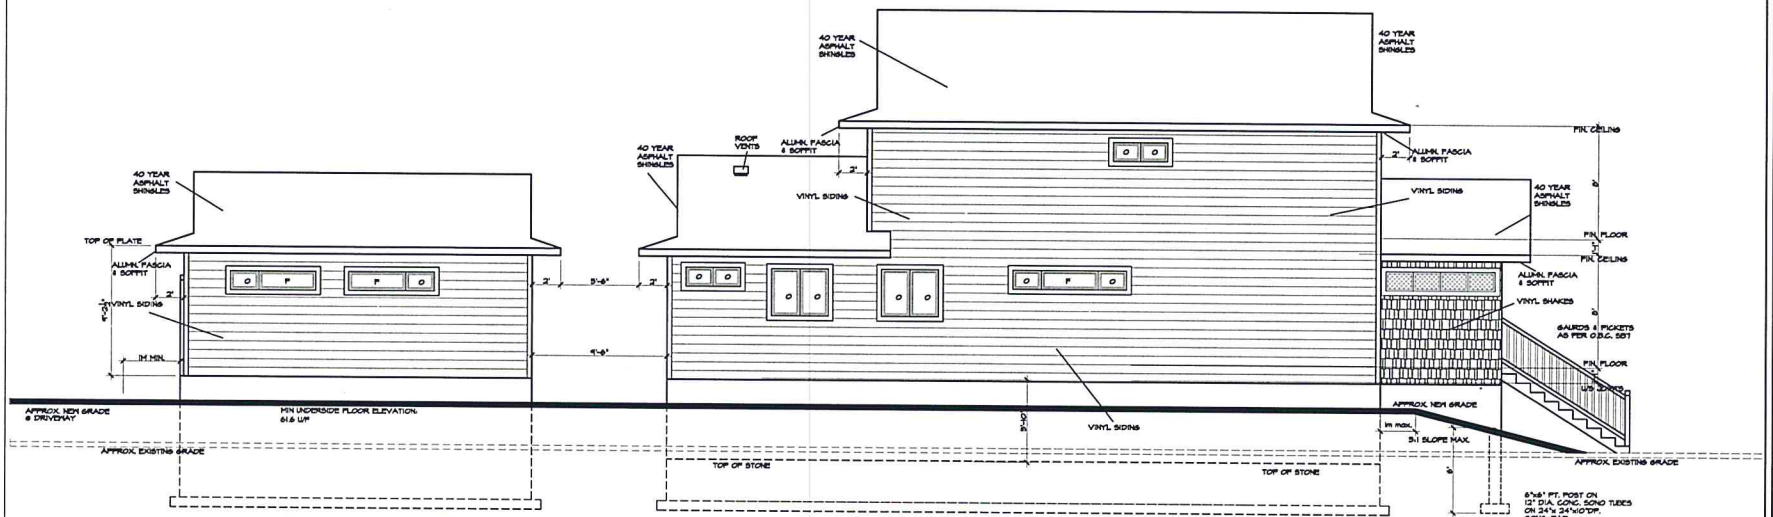

PROPOSED RIGHT SIDE ELEVATION

BUILDING FACE 270 SQFT.
UPO'S 9.2 SQFT.
TOTAL = 3.4 %

BUILDING FACE 850 SQFT.
UPO'S 30 SQFT.
TOTAL = 3.51 %

NOTES:
-ALL CONTRACTORS MUST COMPLY WITH ALL CODES AND BYLAWS HAVING JURISDICTION.
-IT IS THE RESPONSIBILITY OF THE APPROPRIATE CONTRACTOR TO CHECK AND VERIFY ALL DIMENSIONS ON SITE AND REPORT ALL ERRORS AND/OR OMISSIONS TO DAVIES GROUP PRIOR TO COMMENCEMENT.
-DO NOT SCALE DRAWINGS.
-COPYRIGHT RESERVED. THIS DRAWING AND DRAWINGS CONTAINED HEREIN ARE THE EXCLUSIVE PROPERTY OF DAVIES GROUP AND SHALL NOT BE USED OR REPRODUCED WITHOUT THE DAVIES GROUP CONSENT.

PERMIT APPLICATION INFORMATION

The undersigned has reviewed and takes responsibility for this design, and has the qualifications and meets the requirements set out in the Ontario Building Code to be a Designer.

Designer: Raymond Field BCIN 26606

Firm: Field Consultants Limited BCIN 8801

FIELD CONSULTANTS LIMITED
173 Kanata Road, North Gower, ON. K0A 2T0
Ph. 613 258 4142

JULY 8 , 2020

THESE DRAWINGS TO BE READ IN CONJUNCTION WITH ALL OTHER CONTRACT DOCUMENTS.

01	INDICATE MID POINT OF ROOF	11/20

REVISIONS

DAVIES GROUP
ARCHITECTURAL CONSULTANTS LTD.
444 HAZELDEAN RD.
KANATA, ON. K2L 1V2
TEL: (613) 435-2808
FAX: (613) 435-3801

PROJECT
PROPOSED FLOOR REBUILD
190 MOORHEAD DRIVE
OTTAWA, ONTARIO

CLIENT
MR.& MRS. G. THOMPSON

DRAWING
ELEVATIONS

SCALE/	1/4"=1'-0"
DRAWN BY/	FRD.
DATE/	MAY 2020
CHECKED BY/	FRD.
APPROVED BY/	FRD.
PROJECT NO.	

SHEET NO.
A5

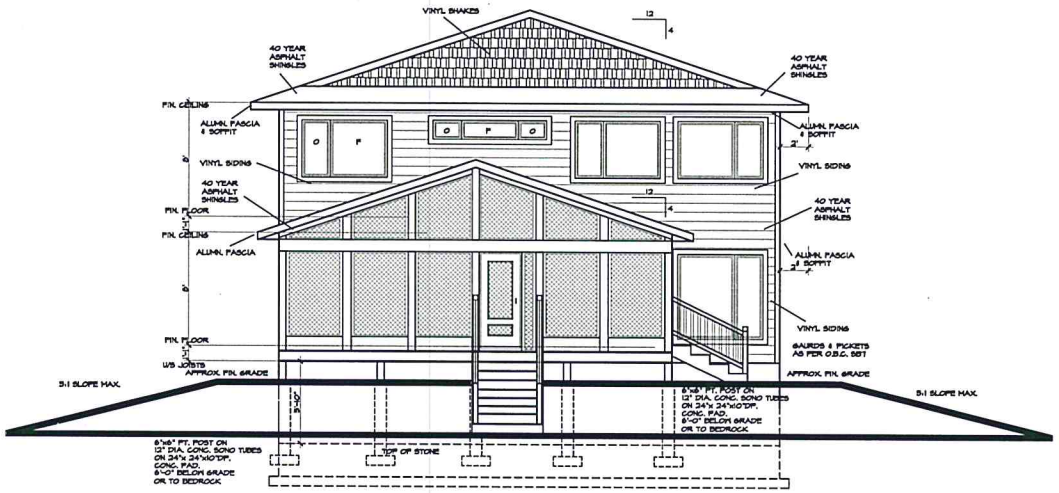

PROPOSED WATER VIEW ELEVATION

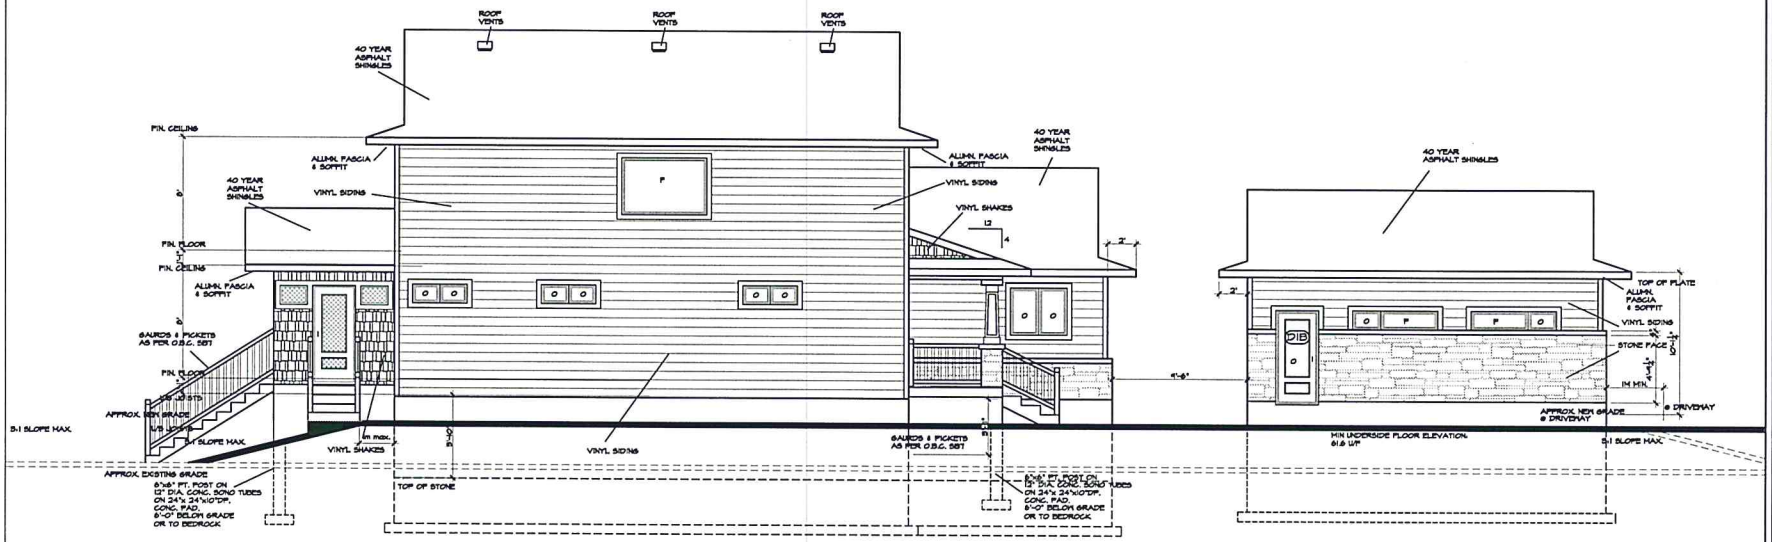

PROPOSED LEFT SIDE ELEVATION

NOTES:
- ALL CONTRACTORS MUST COMPLY WITH ALL CODES AND BYLAWS HAVING JURISDICTION.
- IT IS THE RESPONSIBILITY OF THE APPROPRIATE CONTRACTOR TO CHECK AND VERIFY ALL DIMENSIONS ON SITE AND REPORT ALL ERRORS AND/OR OMISSIONS TO DAVIES GROUP PRIOR TO COMMENCEMENT.
- DO NOT SCALE DRAWINGS.
- COPYRIGHT RESERVED. THIS DRAWING AND DRAWINGS CONTAINED HEREIN ARE THE EXCLUSIVE PROPERTY OF DAVIES GROUP AND SHALL NOT BE USED OR REPRODUCED WITHOUT THE DAVIES GROUP CONSENT.

PERMIT APPLICATION INFORMATION

The undersigned has reviewed and takes responsibility for this design, and has the qualifications and meets the requirements set out in the Ontario Building Code to be a designer.
Designer: Raymond Field BCIN 26656
Firm: Field Consultants Limited BCIN 51801

FIELD CONSULTANTS LIMITED
[illegible] Road, North Gower, Ont. K0A 2T0
Ph. 613 [illegible]
JULY [illegible], 2020

THESE DRAWINGS TO BE READ IN CONJUNCTION WITH ALL OTHER CONTRACT DOCUMENTS.

REVISIONS

DAVIES GROUP
ARCHITECTURAL CONSULTANTS LTD.
444 HAZELDEAN RD.
KANATA, ON. K2L 1V2
TEL: (613) 435-2608
FAX: (613) 435-3601

PROJECT
PROPOSED FLOOR REBUILD
190 MOORHEAD DRIVE
OTTAWA, ONTARIO

CLIENT
MR.& MRS. G. THOMPSON

DRAWING
ELEVATIONS

SCALE/	1/4"=1'-0"
DRAWN BY/	PRD.
DATE/	MAY 2020
CHECKED BY/	PRD.
APPROVED BY/	PRD.
PROJECT NO.	

SHEET NO.
A6