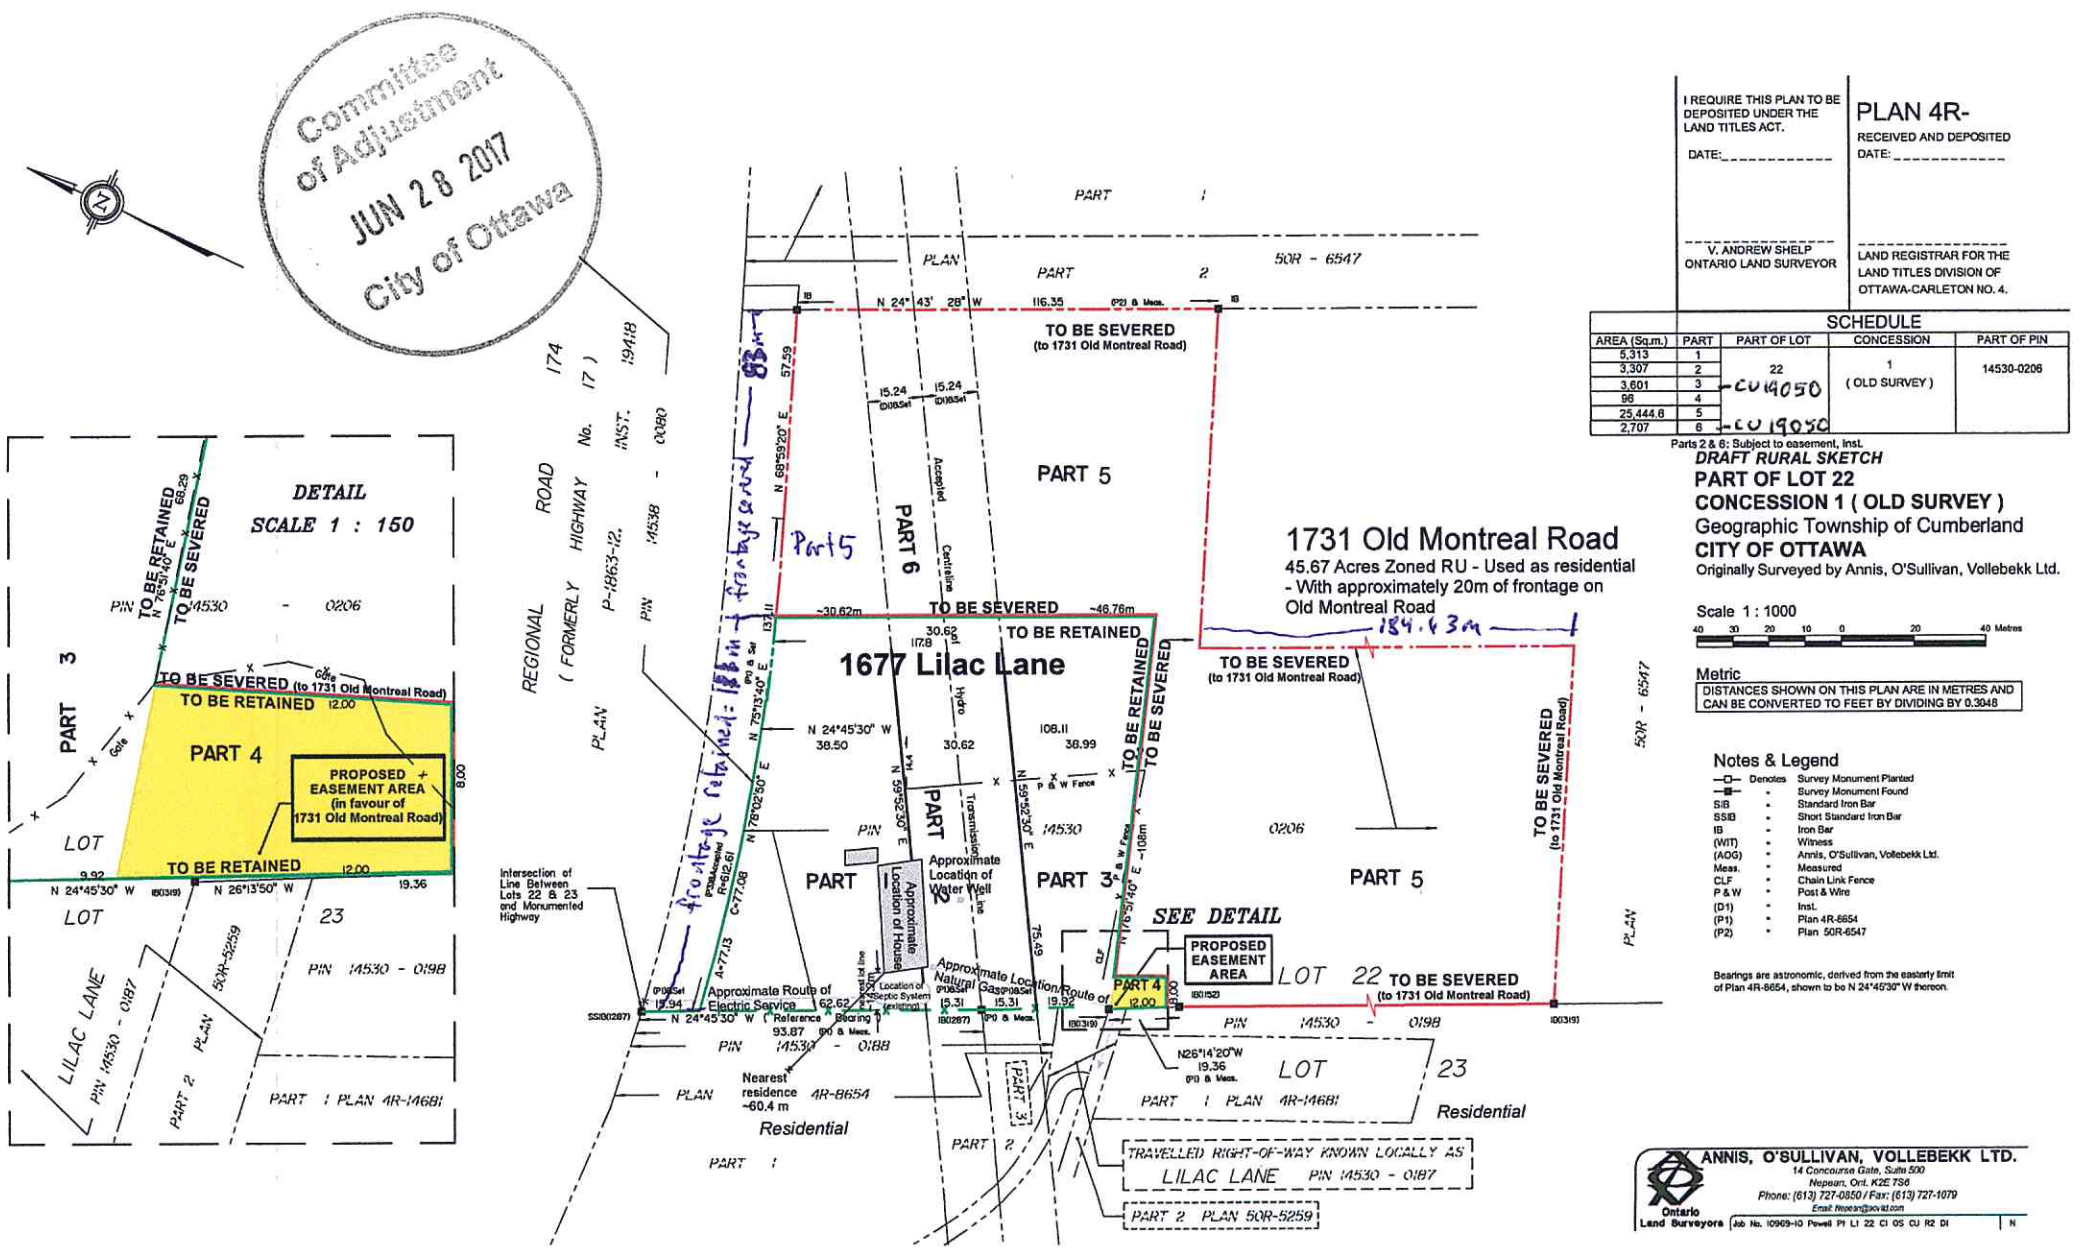

I REQUIRE THIS PLAN TO BE DEPOSITED UNDER THE LAND TITLES ACT.

DATE:_____

V. ANDREW SHELP
ONTARIO LAND SURVEYOR

PLAN 4R-

RECEIVED AND DEPOSITED
DATE:_____

LAND REGISTRAR FOR THE LAND TITLES DIVISION OF OTTAWA-CARLETON NO. 4.

SCHEDULE

AREA (Sq.m.)	PART	PART OF LOT	CONCESSION	PART OF PIN
5,313	1	22	1 (OLD SURVEY)	14530-0206
3,307	2			
3,601	3			
98	4			
25,444.8	5			
2,707	6			

Parts 2 & 6: Subject to easement, Inst.

DRAFT RURAL SKETCH

PART OF LOT 22
CONCESSION 1 (OLD SURVEY)
Geographic Township of Cumberland
CITY OF OTTAWA
Originally Surveyed by Annis, O'Sullivan, Vollebekk Ltd.

Scale 1 : 1000

40 30 20 10 0 20 40 Metres

Metric
DISTANCES SHOWN ON THIS PLAN ARE IN METRES AND CAN BE CONVERTED TO FEET BY DIVIDING BY 0.3048

Notes & Legend

—□—	Denotes	Survey Monument Planted
—■—	"	Survey Monument Found
SIB	=	Standard Iron Bar
SSIB	=	Short Standard Iron Bar
IB	=	Iron Bar
(WIT)	=	Witness
(AOG)	=	Annis, O'Sullivan, Vollebekk Ltd.
Meas.	=	Measured
CLF	=	Chain Link Fence
P & W	=	Post & Wire
(D1)	=	Inst.
(P1)	=	Plan 4R-8654
(P2)	=	Plan 50R-6547

Bearings are astronomic, derived from the easterly limit of Plan 4R-8654, shown to be N 24°45'30" W thereon.

ANNIS, O'SULLIVAN, VOLLEBEKK LTD.
14 Concourse Gate, Suite 500
Nepean, Ont. K2E 7S6
Phone: (613) 727-0850 / Fax: (613) 727-1079
Email: Nepean@aovltd.com
Ontario Land Surveyors

Job No. 10909-10 Powell Pt Lt 22 Cl OS CU R2 Dl | N