COMMITTEE OF ADJUSTMENT
REVISED
APR 05 2017
CITY OF OTTAWA

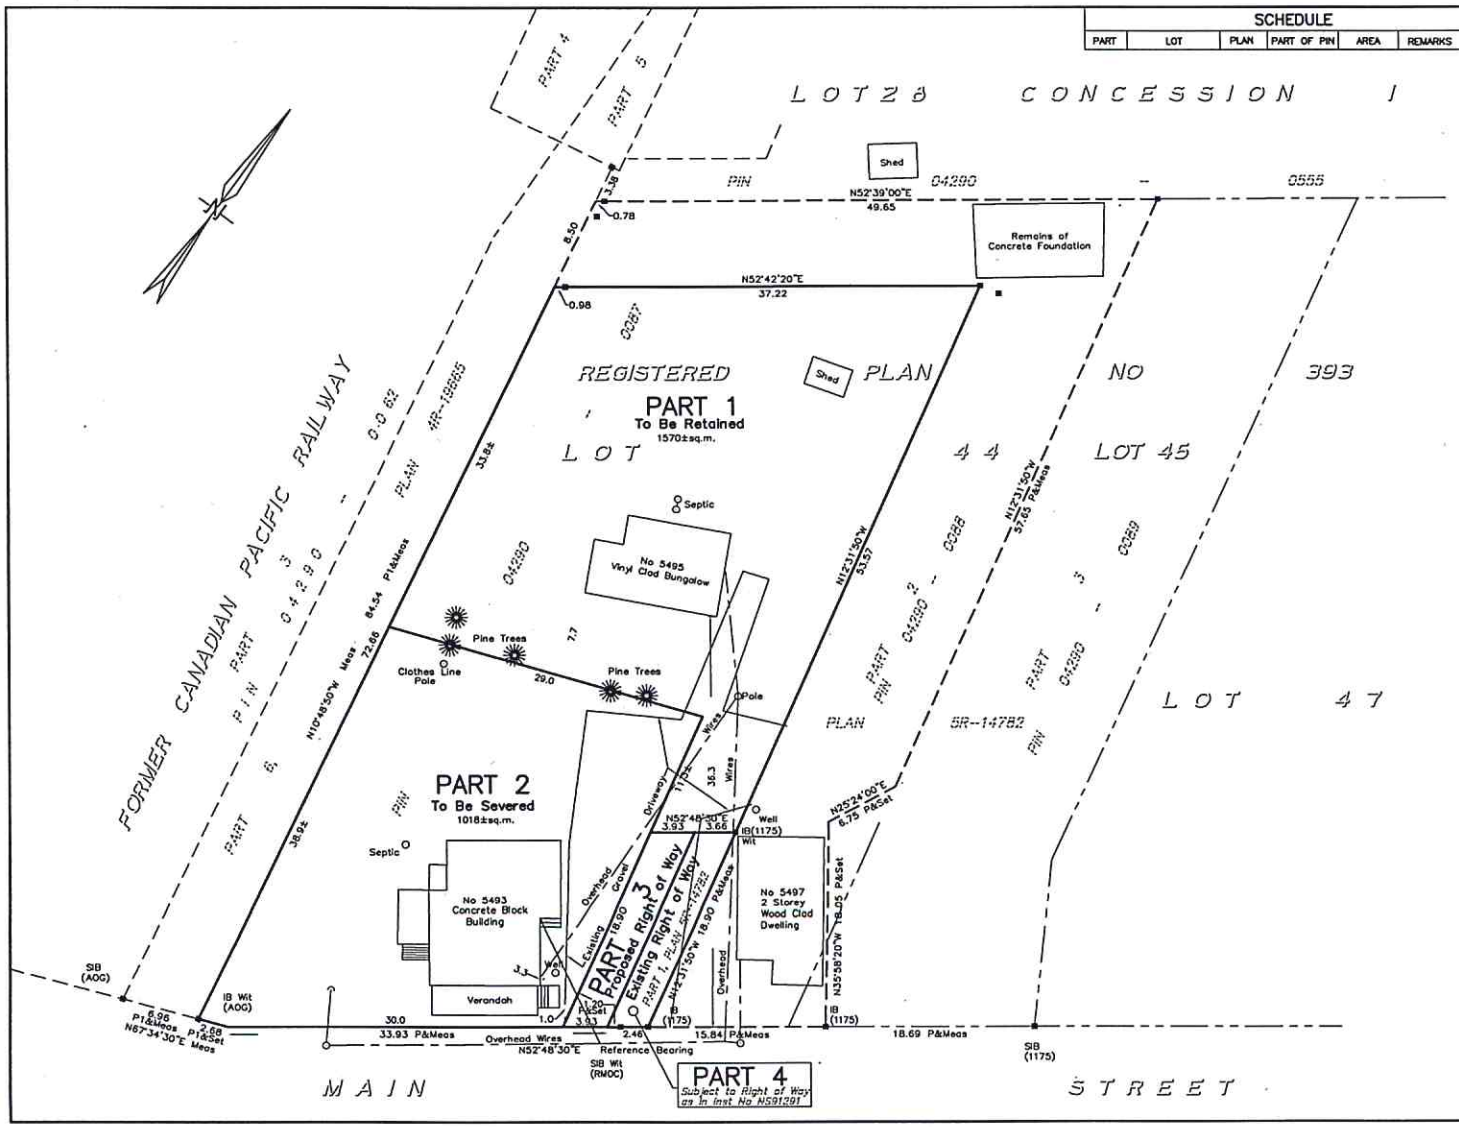

SCHEDULE					
PART	LOT	PLAN	PART OF PIN	AREA	REMARKS

I REQUIRE THIS PLAN TO BE DEPOSITED UNDER THE LAND TITLES ACT.

DATE _____

JOHN H. KENNEDY
ONTARIO LAND SURVEYOR

PLAN4R–

RECEIVED AND DEPOSITED.

DATE _____

LAND REGISTRAR FOR THE LAND TITLES DIVISION OF OTTAWA–CARLETON No 4

PLAN OF SURVEY OF

PART OF LOT 44
REGISTERED PLAN No 393

GEOGRAPHIC TOWNSHIP OF OSGOODE
Now in the
CITY OF OTTAWA

JOHN H. KENNEDY O.L.S.
SCALE 1 : 300

METRIC: DISTANCES SHOWN ON THIS PLAN ARE IN METRES AND CAN BE CONVERTED TO FEET BY DIVIDING BY 0.3048.

NOTES

BEARINGS SHOWN HEREON ARE ASTRONOMIC, DERIVED FROM THE BEARING

■	DENOTES SURVEY MONUMENT FOUND
□	DENOTES SURVEY MONUMENT PLANTED
SIB	DENOTES STANDARD IRON BAR
SSIB	DENOTES SHORT STANDARD IRON BAR
IB	DENOTES IRON BAR
ø	DENOTES ROUND
SU	DENOTES SOURCE UNKNOWN
IP	DENOTES IRON PIPE
CM	DENOTES CONCRETE MONUMENT
CC	DENOTES CUT CROSS
Wit	DENOTES WITNESS
Acc	DENOTES ACCEPTED
Meas	DENOTES MEASURED
X---X	DENOTES FENCE
INST	DENOTES INSTRUMENT
(1442)	DENOTES JOHN H. KENNEDY LTD.
(725)	DENOTES ARNETT, KENNEDY, RIDDELL & JASON

SURVEYOR'S CERTIFICATE

I CERTIFY THAT:

1. THIS SURVEY AND PLAN ARE CORRECT AND IN ACCORDANCE WITH THE SURVEYS ACT, THE SURVEYORS ACT AND THE LAND TITLES ACT AND THE REGULATIONS MADE UNDER THEM.
2. THE SURVEY WAS COMPLETED ON THE DAY OF ,2017.

DATE: _____ 2017

JOHN H. KENNEDY
ONTARIO LAND SURVEYOR

JOHN H. KENNEDY LTD.
ONTARIO & CANADA LANDS SURVEYORS
KEMPTVILLE PORTLAND

Ref: 2010 – 10 – 030