B-00040

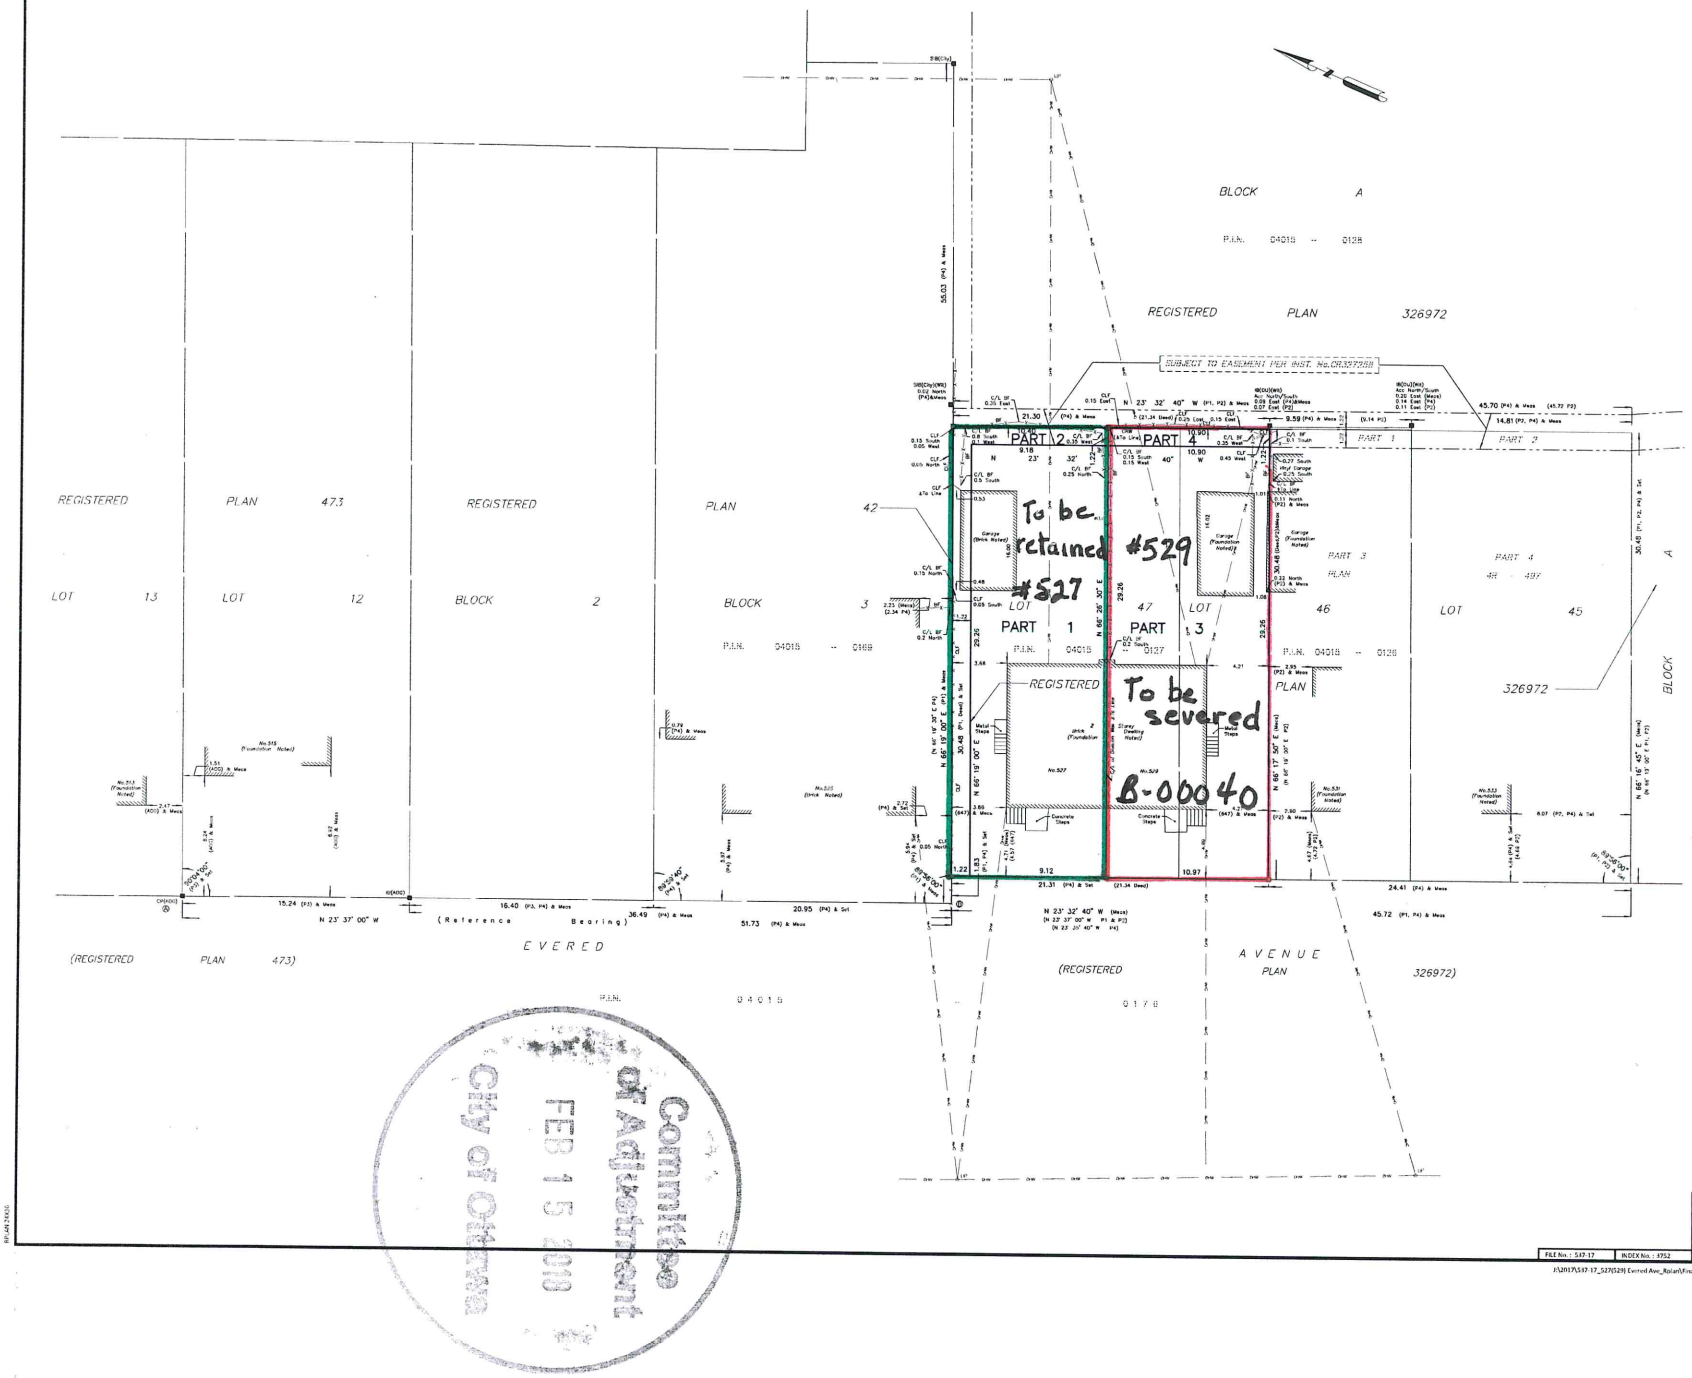
BLOCK A
P.I.N. 04015 -- 0128
REGISTERED PLAN 326972
SUBJECT TO EASEMENT PER INST. No.CR327258
PART 1
PART 2
PART 3
PART 4
To be retained #527
#529
To be severed
B-00040
LOT 47
LOT 46
LOT 45
REGISTERED PLAN 473
LOT 13
LOT 12
BLOCK 2
BLOCK 3
P.I.N. 04015 -- 0169
P.I.N. 04015 -- 0127
P.I.N. 04015 -- 0126
EVERED AVENUE
(REGISTERED PLAN 473)
(REGISTERED PLAN 326972)
P.I.N. 04015 -- 0178
N 23° 32' 40" W (Measured)
(N 23° 37' 00" W P1 & P2)
(N 23° 37' 00" W P4)
(Reference Bearing)
N 23° 37' 00" W
15.24 (P3) & Meas
16.40 (P2, P4) & Meas
36.49 (P4) & Meas
20.95 (P4) & Sol
51.73 (P4) & Meas
45.72 (P1, P4) & Meas
24.41 (P4) & Meas
21.31 (P4) & Sol
(21.34 Deed)
9.12
10.97
9.18
10.90
21.30 (P4) & Meas
9.59 (P4) & Meas
45.70 (P4) & Meas (45.72 P3)
14.81 (P2, P4) & Meas
30.48 (P1, P2, P4) & Sol
30.45 (P1, P2, P4) & Sol
N 66° 18' 45" E (Meas)
(N 66° 19' 00" E P1, P2)
N 66° 19' 00" E
N 66° 17' 30" E (Meas)
(N 66° 19' 00" E P2)
29.26
29.25
N 65° 25' 30" E
Garage (Brick Veneer)
Garage (Foundation Noted)
Shed
Metal Steps
Concrete Steps
Stoney Dwelling (Noted)
Brick Dwelling (Foundation Noted)
No.515 (Foundation Noted)
No.513 (Foundation Noted)
No.527
No.529
No.531 (Foundation Noted)
No.533 (Foundation Noted)
