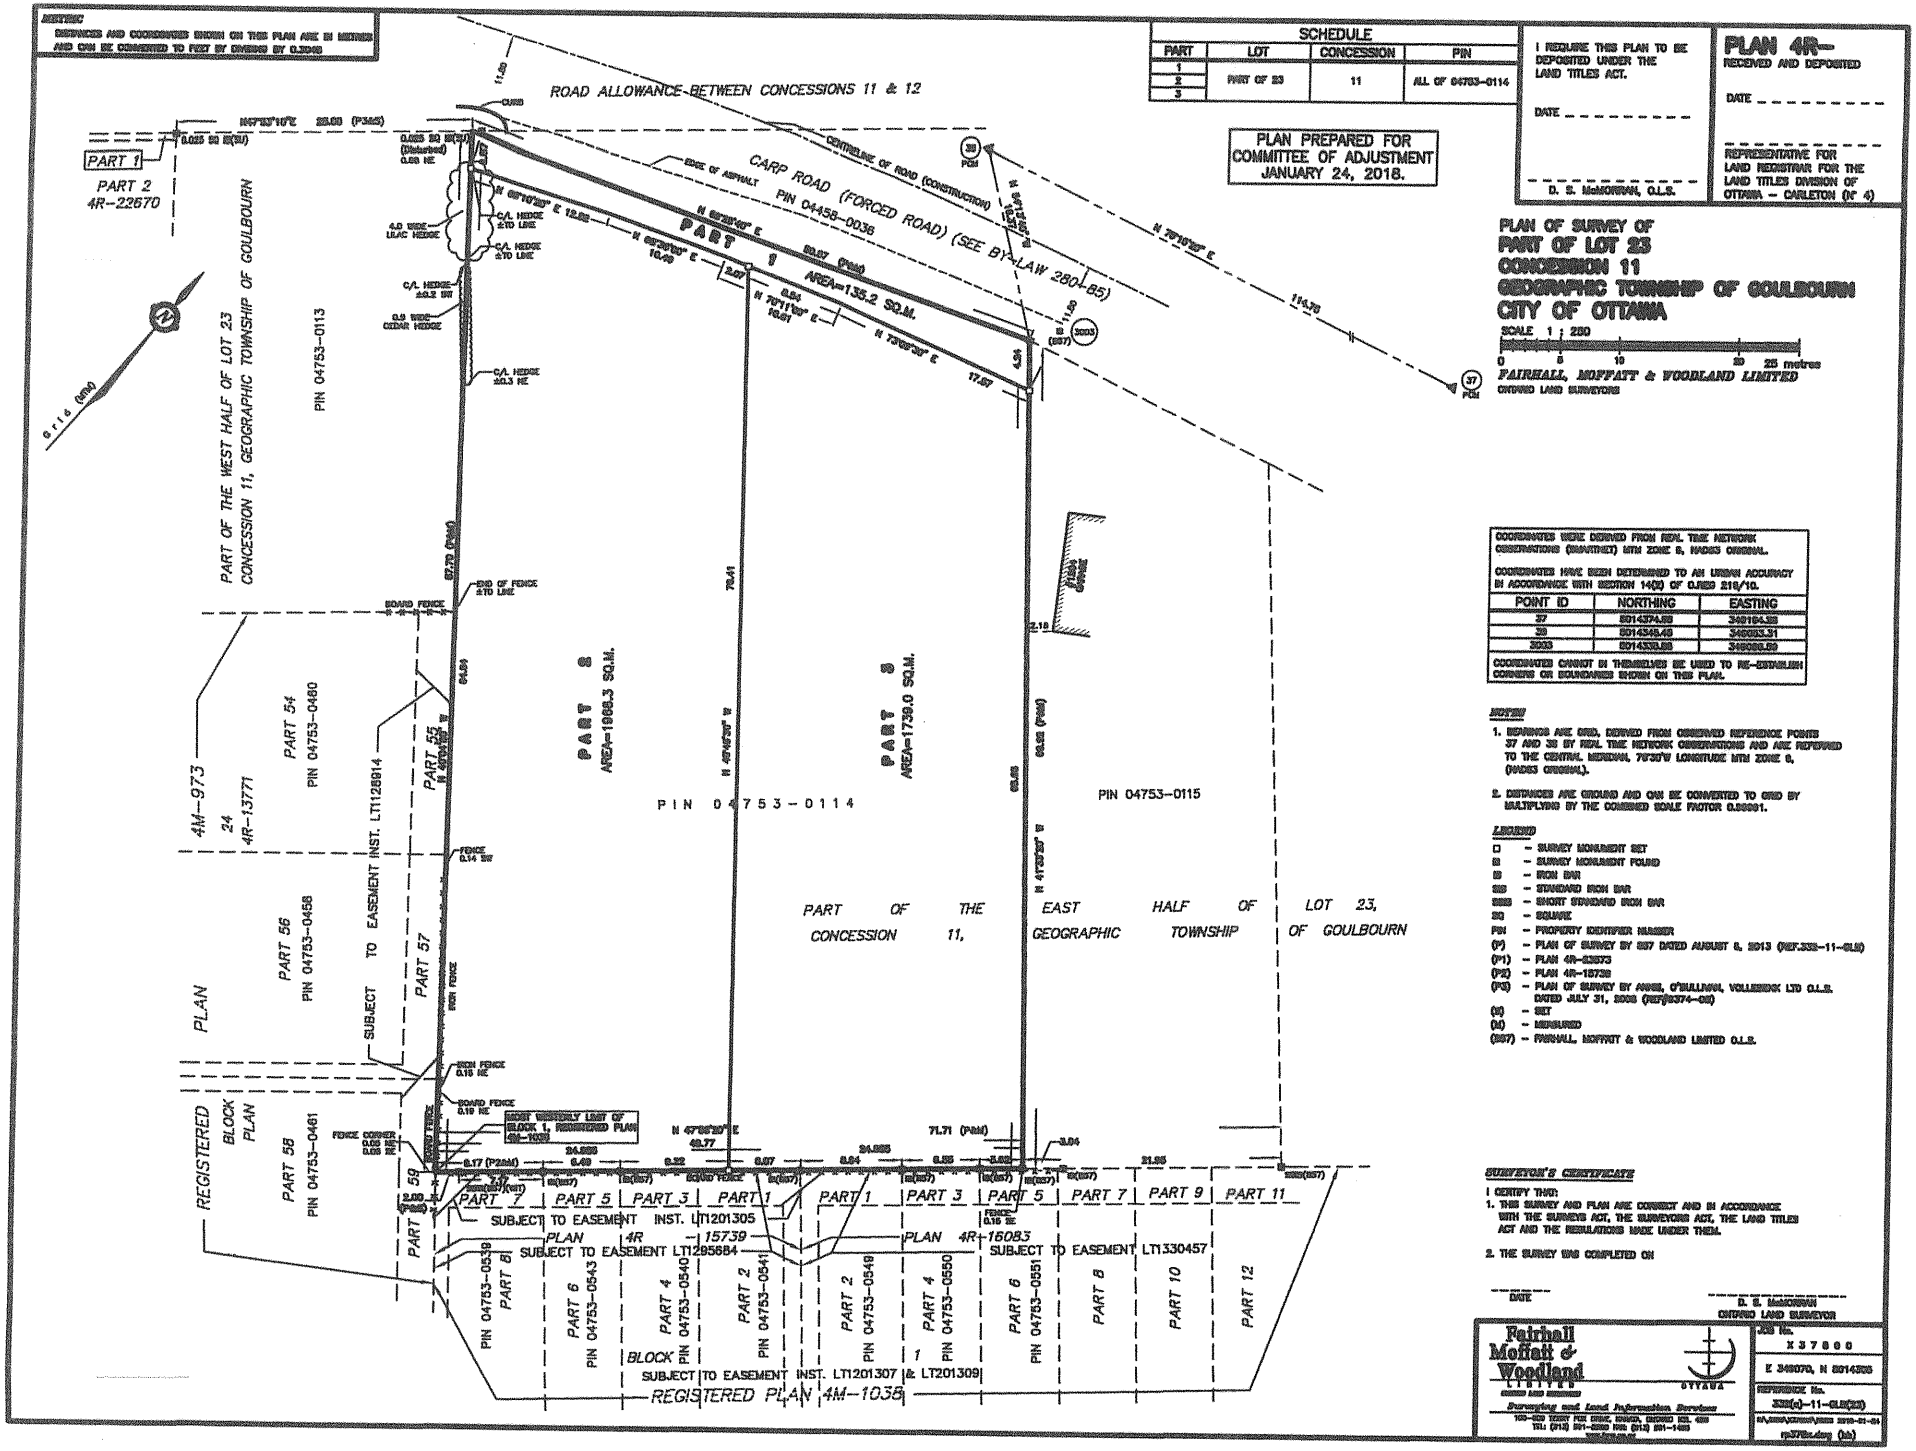
METRIC
DISTANCES AND COORDINATES SHOWN ON THIS PLAN ARE IN METRES AND CAN BE CONVERTED TO FEET BY DIVIDING BY 0.3048
SCHEDULE
PART | LOT | CONCESSION | PIN
1 | PART OF 23 | 11 | ALL OF 04753-0114
2
3
I REQUIRE THIS PLAN TO BE DEPOSITED UNDER THE LAND TITLES ACT.
DATE
D. S. McMORRAN, O.L.S.
PLAN 4R-
RECEIVED AND DEPOSITED
DATE
REPRESENTATIVE FOR LAND REGISTRAR FOR THE LAND TITLES DIVISION OF OTTAWA – CARLETON (No 4)
PLAN PREPARED FOR COMMITTEE OF ADJUSTMENT JANUARY 24, 2018.
ROAD ALLOWANCE BETWEEN CONCESSIONS 11 & 12
CARP ROAD (FORCED ROAD) (SEE BY-LAW 280-85)
CENTRELINE OF ROAD (CONSTRUCTION)
EDGE OF ASPHALT
PIN 04458-0036
PART 1
PART 2 4R-22670
PART OF THE WEST HALF OF LOT 23 CONCESSION 11, GEOGRAPHIC TOWNSHIP OF GOULBOURN
PIN 04753-0113
PART 54 PIN 04753-0460
PART 55
PART 56 PIN 04753-0458
PART 57
PART 58 PIN 04753-0461
PART 59
4M-973
24
4R-13771
REGISTERED PLAN
BLOCK
PLAN
PART 8 AREA=1968.3 SQ.M.
PART 9 AREA=135.2 SQ.M.
PART 8 AREA=1739.0 SQ.M.
PIN 04753-0114
PIN 04753-0115
PART OF THE EAST HALF OF LOT 23, CONCESSION 11, GEOGRAPHIC TOWNSHIP OF GOULBOURN
SUBJECT TO EASEMENT INST. LT1126814
SUBJECT TO EASEMENT INST. LT1201305
SUBJECT TO EASEMENT LT1285684
SUBJECT TO EASEMENT LT1330457
SUBJECT TO EASEMENT INST. LT1201307 & LT201309
PLAN 4R-15739
PLAN 4R-16083
REGISTERED PLAN 4M-1038
PART 7
PART 5
PART 3
PART 1
PART 9
PART 11
PART 6
PART 4
PART 2
PART 8
PART 10
PART 12
PIN 04753-0539
PIN 04753-0543
PIN 04753-0540
PIN 04753-0541
PIN 04753-0549
PIN 04753-0550
PIN 04753-0551
BLOCK 1
MOST WESTERLY LIGHT OF BLOCK 1, REGISTERED PLAN 4M-1038
PLAN OF SURVEY OF PART OF LOT 23 CONCESSION 11 GEOGRAPHIC TOWNSHIP OF GOULBOURN CITY OF OTTAWA
SCALE 1 : 250
0 5 10 20 25 metres
FAIRHALL, MOFFATT & WOODLAND LIMITED
ONTARIO LAND SURVEYORS
COORDINATES WERE DERIVED FROM REAL TIME NETWORK OBSERVATIONS (RAVETHEC) WITH ZONE 9, NAD83 ORIGINAL.
COORDINATES HAVE BEEN DETERMINED TO AN URBAN ACCURACY IN ACCORDANCE WITH SECTION 14(2) OF O.REG 216/10.
POINT ID | NORTHING | EASTING
37 | 5014374.69 | 348164.38
39 | 5014349.49 | 348083.31
3003 | 5014330.89 | 348088.89
COORDINATES CANNOT BE THEMSELVES BE USED TO RE-ESTABLISH CORNERS OR BOUNDARIES SHOWN ON THIS PLAN.
NOTES
1. BEARINGS ARE GRID, DERIVED FROM OBSERVED REFERENCE POINTS 37 AND 39 BY REAL TIME NETWORK OBSERVATIONS AND ARE REFERRED TO THE CENTRAL MERIDIAN, 75°30'W LONGITUDE MTM ZONE 9, (NAD83 ORIGINAL).
2. DISTANCES ARE GROUND AND CAN BE CONVERTED TO GRID BY MULTIPLYING BY THE COMBINED SCALE FACTOR 0.99991.
LEGEND
□ – SURVEY MONUMENT SET
■ – SURVEY MONUMENT FOUND
IB – IRON BAR
SIB – STANDARD IRON BAR
SSIB – SHORT STANDARD IRON BAR
SQ – SQUARE
PIN – PROPERTY IDENTIFIER NUMBER
(P) – PLAN OF SURVEY BY 937 DATED AUGUST 6, 2013 (REF.338-11-GLS)
(P1) – PLAN 4R-23573
(P2) – PLAN 4R-15739
(P3) – PLAN OF SURVEY BY ANGS, O'SULLIVAN, VOLLEBEKK LTD O.L.S. DATED JULY 31, 2003 (REF.5374-03)
(S) – SET
(M) – MEASURED
(937) – FAIRHALL, MOFFATT & WOODLAND LIMITED O.L.S.
SURVEYOR'S CERTIFICATE
I CERTIFY THAT:
1. THIS SURVEY AND PLAN ARE CORRECT AND IN ACCORDANCE WITH THE SURVEYS ACT, THE SURVEYORS ACT, THE LAND TITLES ACT AND THE REGULATIONS MADE UNDER THEM.
2. THE SURVEY WAS COMPLETED ON
DATE
D. S. McMORRAN
ONTARIO LAND SURVEYOR
Fairhall Moffatt & Woodland LIMITED
Surveying and Land Information Services
JOB No. X37800
E 348070, N 5014305
REFERENCE No. 338(a)-11-GLS(23)
rp3738.dwg (bb)