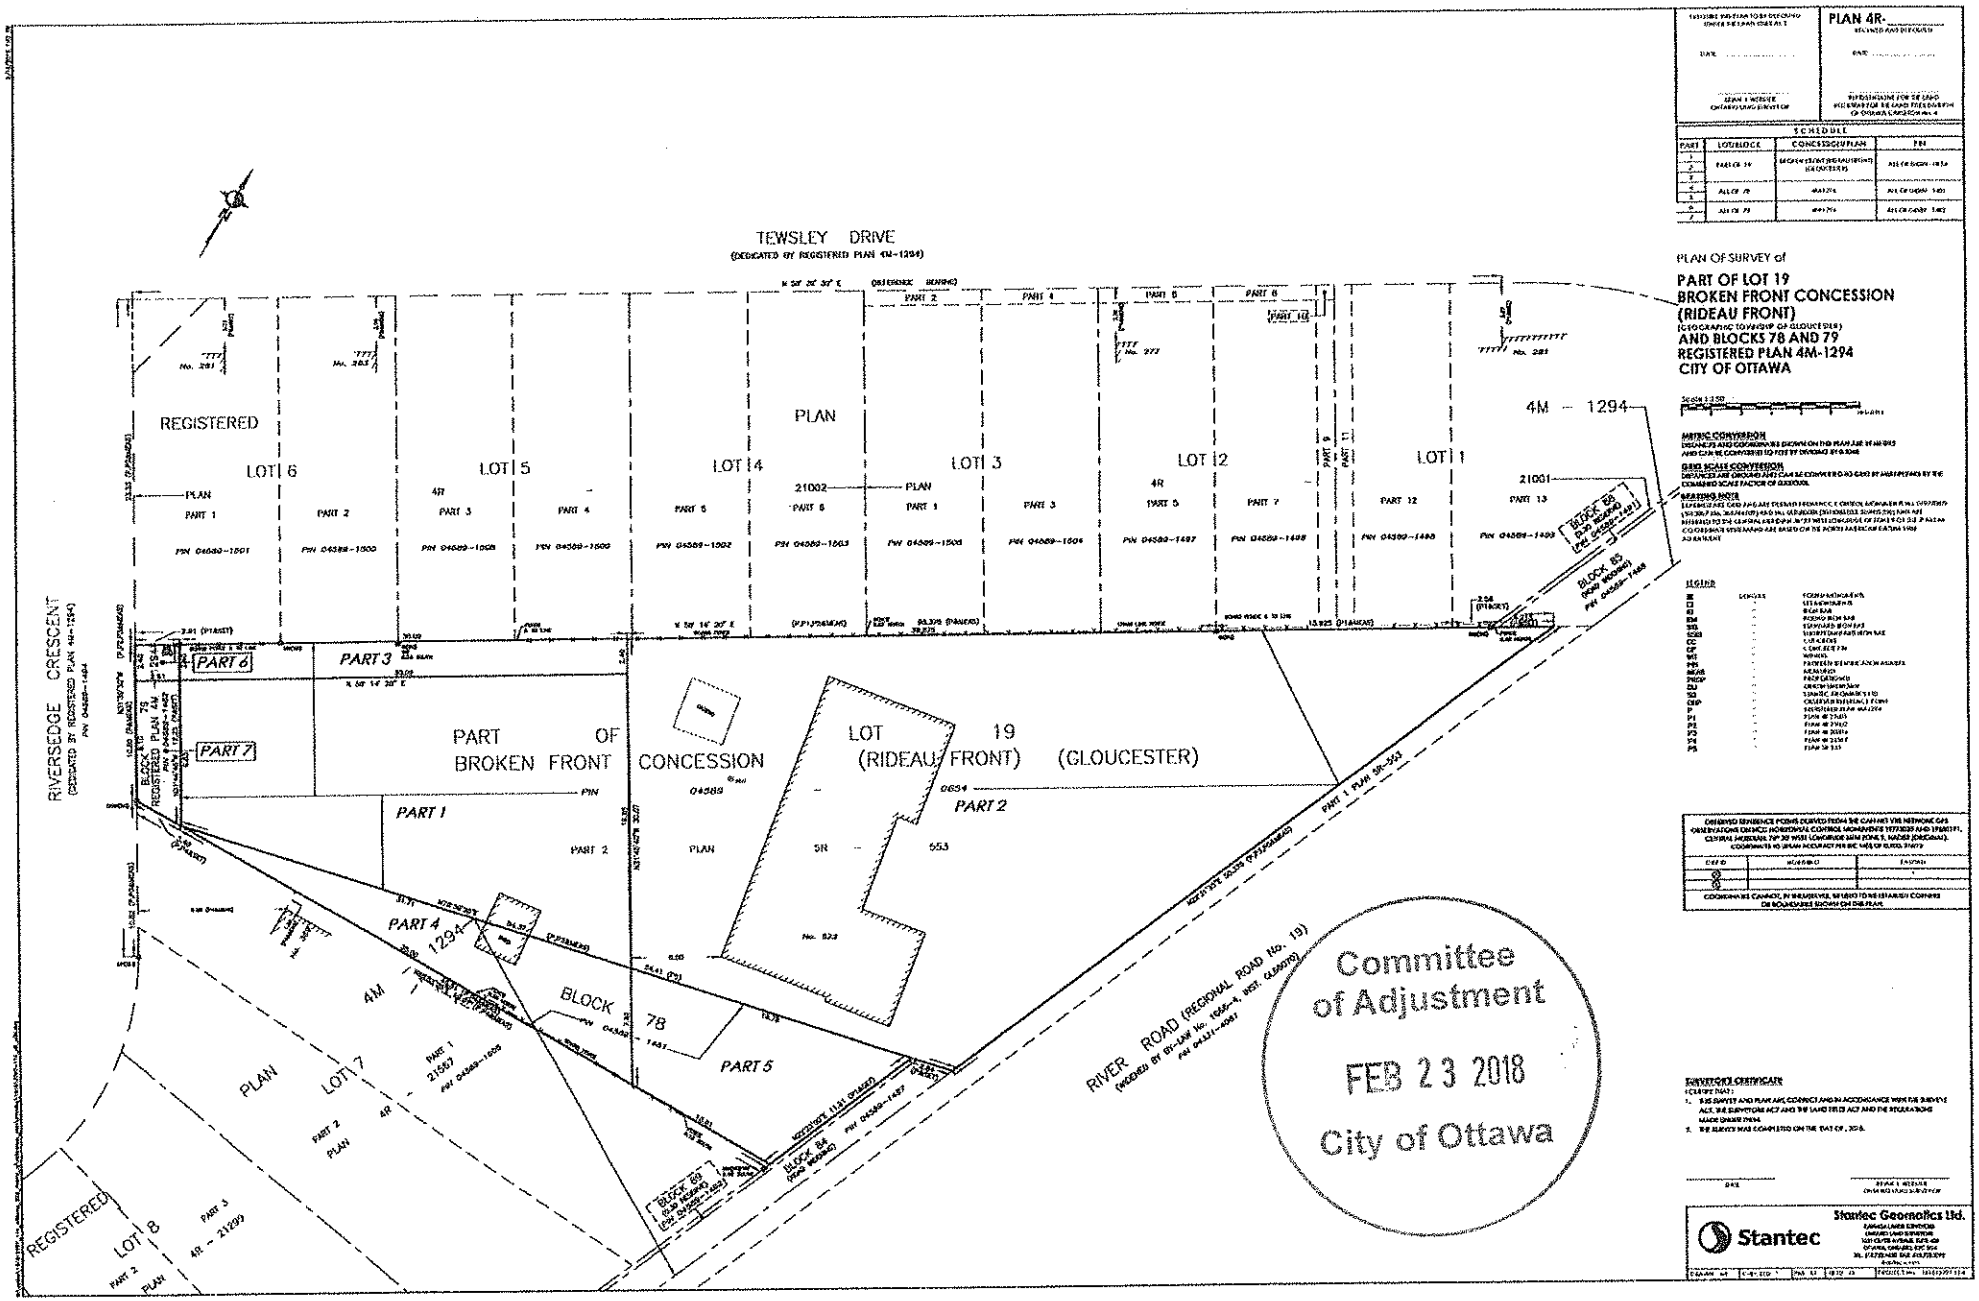
PLAN 4R-
SCHEDULE
TEWSLEY DRIVE
(DEDICATED BY REGISTERED PLAN 4M-1294)
PLAN OF SURVEY of
PART OF LOT 19
BROKEN FRONT CONCESSION
(RIDEAU FRONT)
(GEOGRAPHIC TOWNSHIP OF GLOUCESTER)
AND BLOCKS 78 AND 79
REGISTERED PLAN 4M-1294
CITY OF OTTAWA
4M – 1294
REGISTERED PLAN
LOT 6
LOT 5
LOT 4
LOT 3
LOT 2
LOT 1
PART 1
PART 2
PART 3
PART 4
PART 5
PART 6
PART 7
PART 12
PART 13
PIN 04589–1501
PIN 04589–1500
PIN 04589–1499
PIN 04589–1498
PIN 04589–1497
PIN 04589–1496
PIN 04589–1495
PIN 04589–1494
RIVERSEDGE CRESCENT
(DEDICATED BY REGISTERED PLAN 4M–1294)
PART OF BROKEN FRONT CONCESSION
LOT 19 (RIDEAU FRONT) (GLOUCESTER)
PART 1
PART 2
PART 3
PART 4
PART 5
PART 6
PART 7
BLOCK 78
BLOCK 79
BLOCK 85
BLOCK 86
BLOCK 88
BLOCK 89
RIVER ROAD (REGIONAL ROAD No. 19)
(WIDENED BY BY-LAW No. 1656-A, WEST GLOUCESTER)
PART 1 PLAN 5R-553
LOT 7
LOT 8
PLAN 4M – 1294
PLAN 21589
PLAN 21002
PLAN 21001
Committee of Adjustment
FEB 23 2018
City of Ottawa
Stantec
Stantec Geomatics Ltd.