SKETCH FOR COMMITTEE OF ADJUSTMENT APPLICATION:

PART OF LOT 16
CONCESSION 8

GEOGRAPHIC TOWNSHIP OF OSGOODE

CITY OF OTTAWA

SCALE 1:4000 (Metric)

APRIL, 2020

THIS IS NOT A PLAN OF SURVEY

THIS SKETCH MAY NOT BE USED FOR ANY PURPOSE OTHER THAN THAT OF COMMITTEE OF ADJUSTMENT APPLICATION.

NOTES

ALL DISTANCES AND AREAS SHOWN ARE APPROXIMATE AND ARE TAKEN FROM geoOTTAWA MAPPING MEASUREMENTS

SHEDS ON RETAINED LAND LIES IN EXCESS OF 600 METRES DISTANT FRON ALL PROPOSED PROPERTY LINES
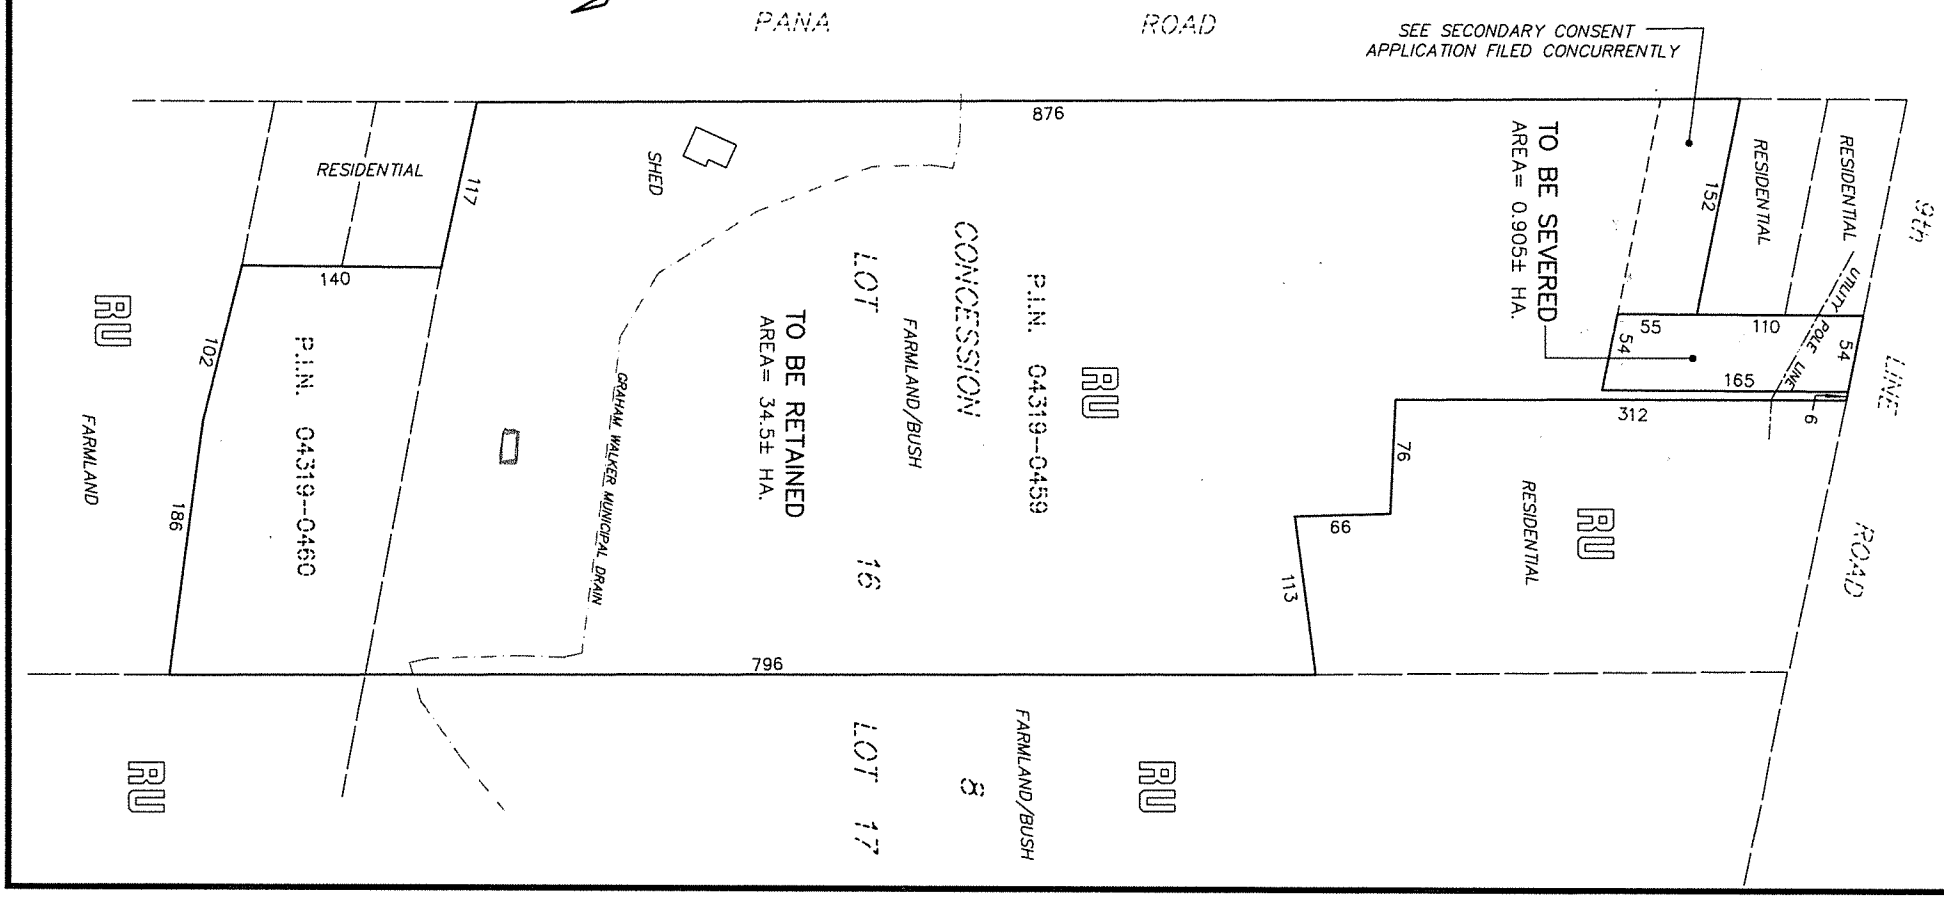
SEVERED LAND IS VACANT