SKETCH FOR COMMITTEE OF ADJUSTMENT APPLICATION:

PART OF LOT 24
CONCESSION 12

GEOGRAPHIC TOWNSHIP OF FITZROY

CITY OF OTTAWA

SCALE 1: 4000 (Metric)

SEPTEMBER, 2020

THIS IS NOT A PLAN OF SURVEY

THIS SKETCH MAY NOT BE USED FOR ANY PURPOSE OTHER THAN THAT OF LAND DIVISION COMMITTEE APPLICATION.

NOTES

ALL DISTANCES AND AREAS SHOWN ARE APPROXIMATE AND ARE TAKEN FROM geoOTTAWA MAPPING MEASUREMENTS.

SEVERED LAND IS VACANT.

RETAINED LAND IS VACANT.

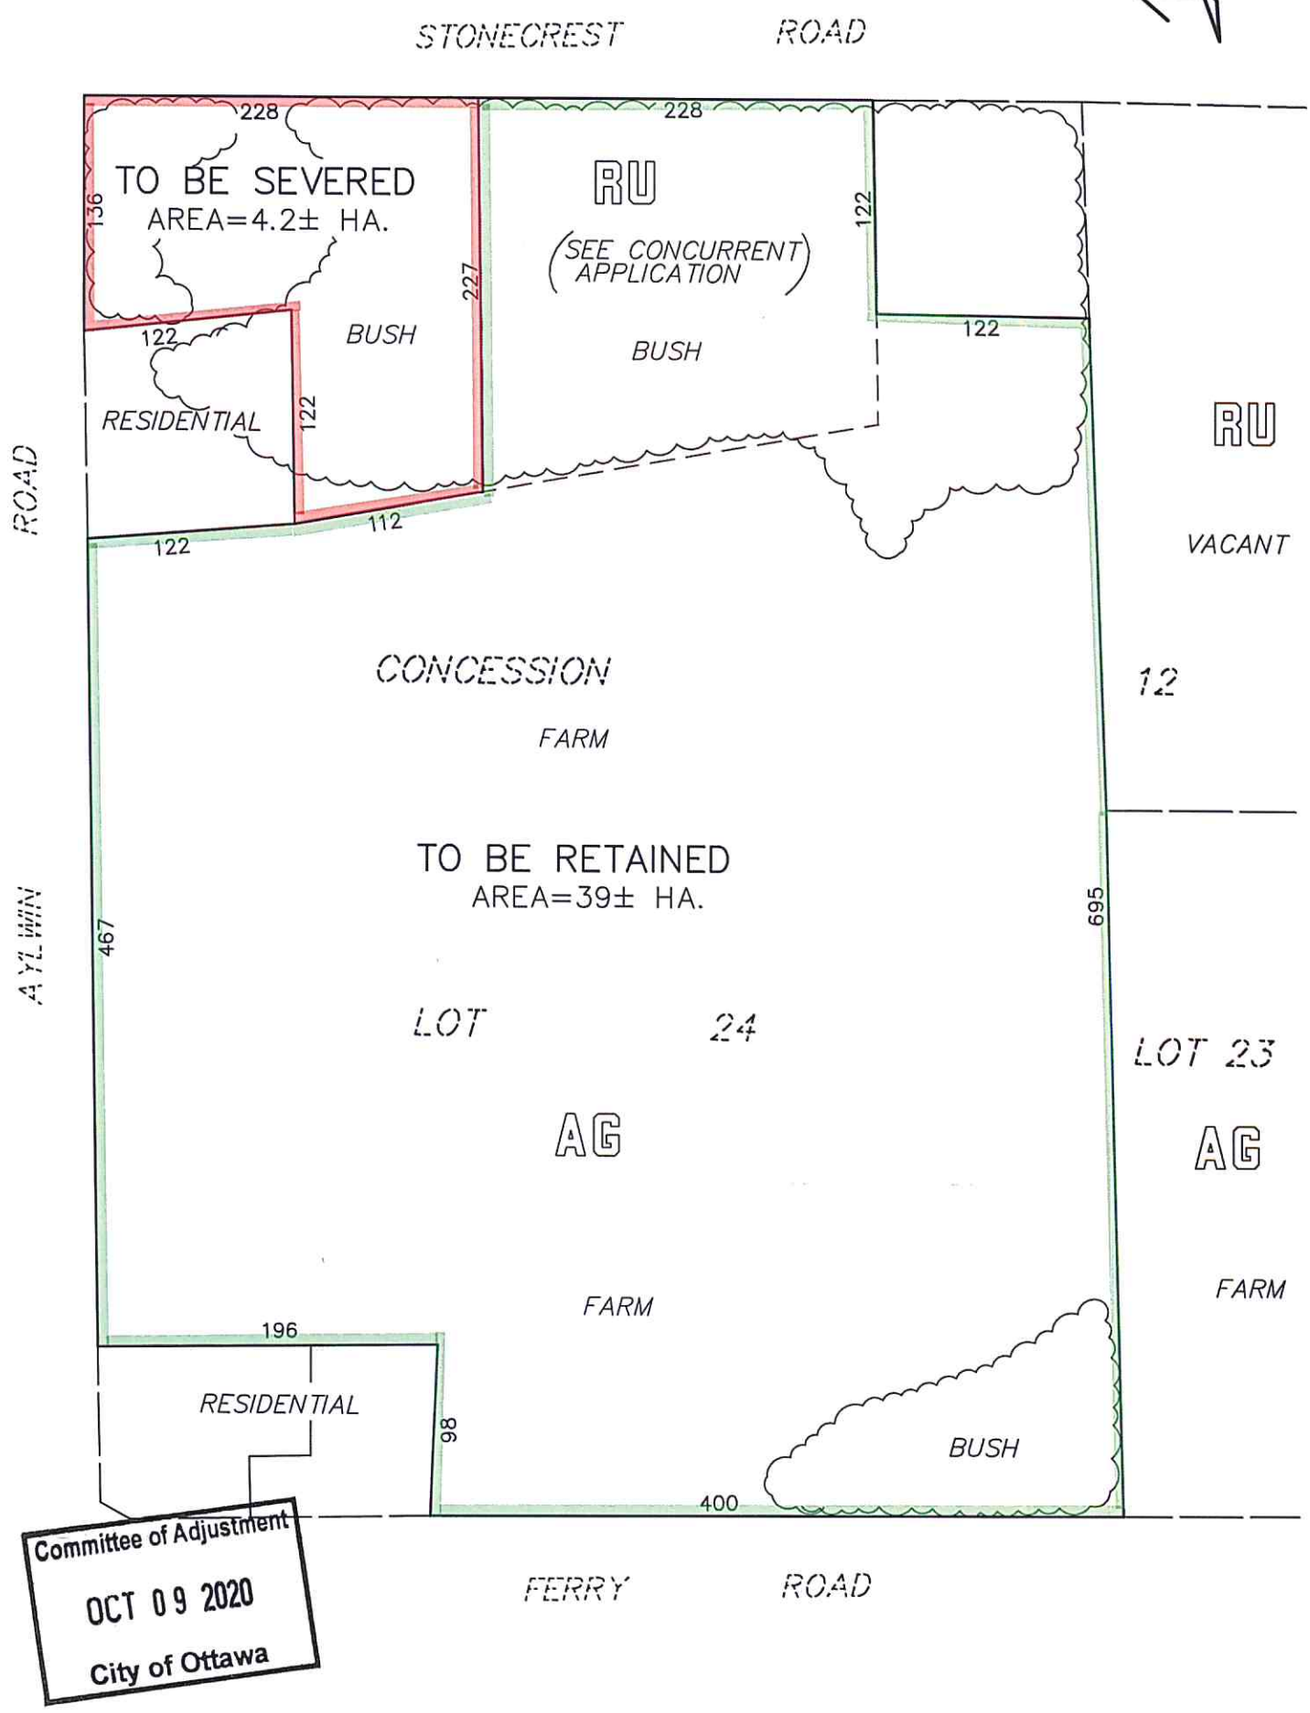

Committee of Adjustment
OCT 09 2020
City of Ottawa

20–12535B