SKETCH FOR COMMITTEE OF ADJUSTMENT APPLICATION:

PART OF LOT 21
CONCESSION 4

GEOGRAPHIC TOWNSHIP OF NORTH GOWER

CITY OF OTTAWA

SCALE 1:3000 (Metric)

AUGUST 2020, 2019

THIS IS NOT A PLAN OF SURVEY

THIS SKETCH MAY NOT BE USED FOR ANY PURPOSE OTHER THAN THAT OF COMMITTEE OF ADJUSTMENT APPLICATION.

NOTES

ALL DISTANCES AND AREAS SHOWN ARE APPROXIMATE, TAKEN FROM geoOTTAWA MEASUREMENTS.

SEVERED LAND IS VACANT.

RETAINED LAND IS VACANT.

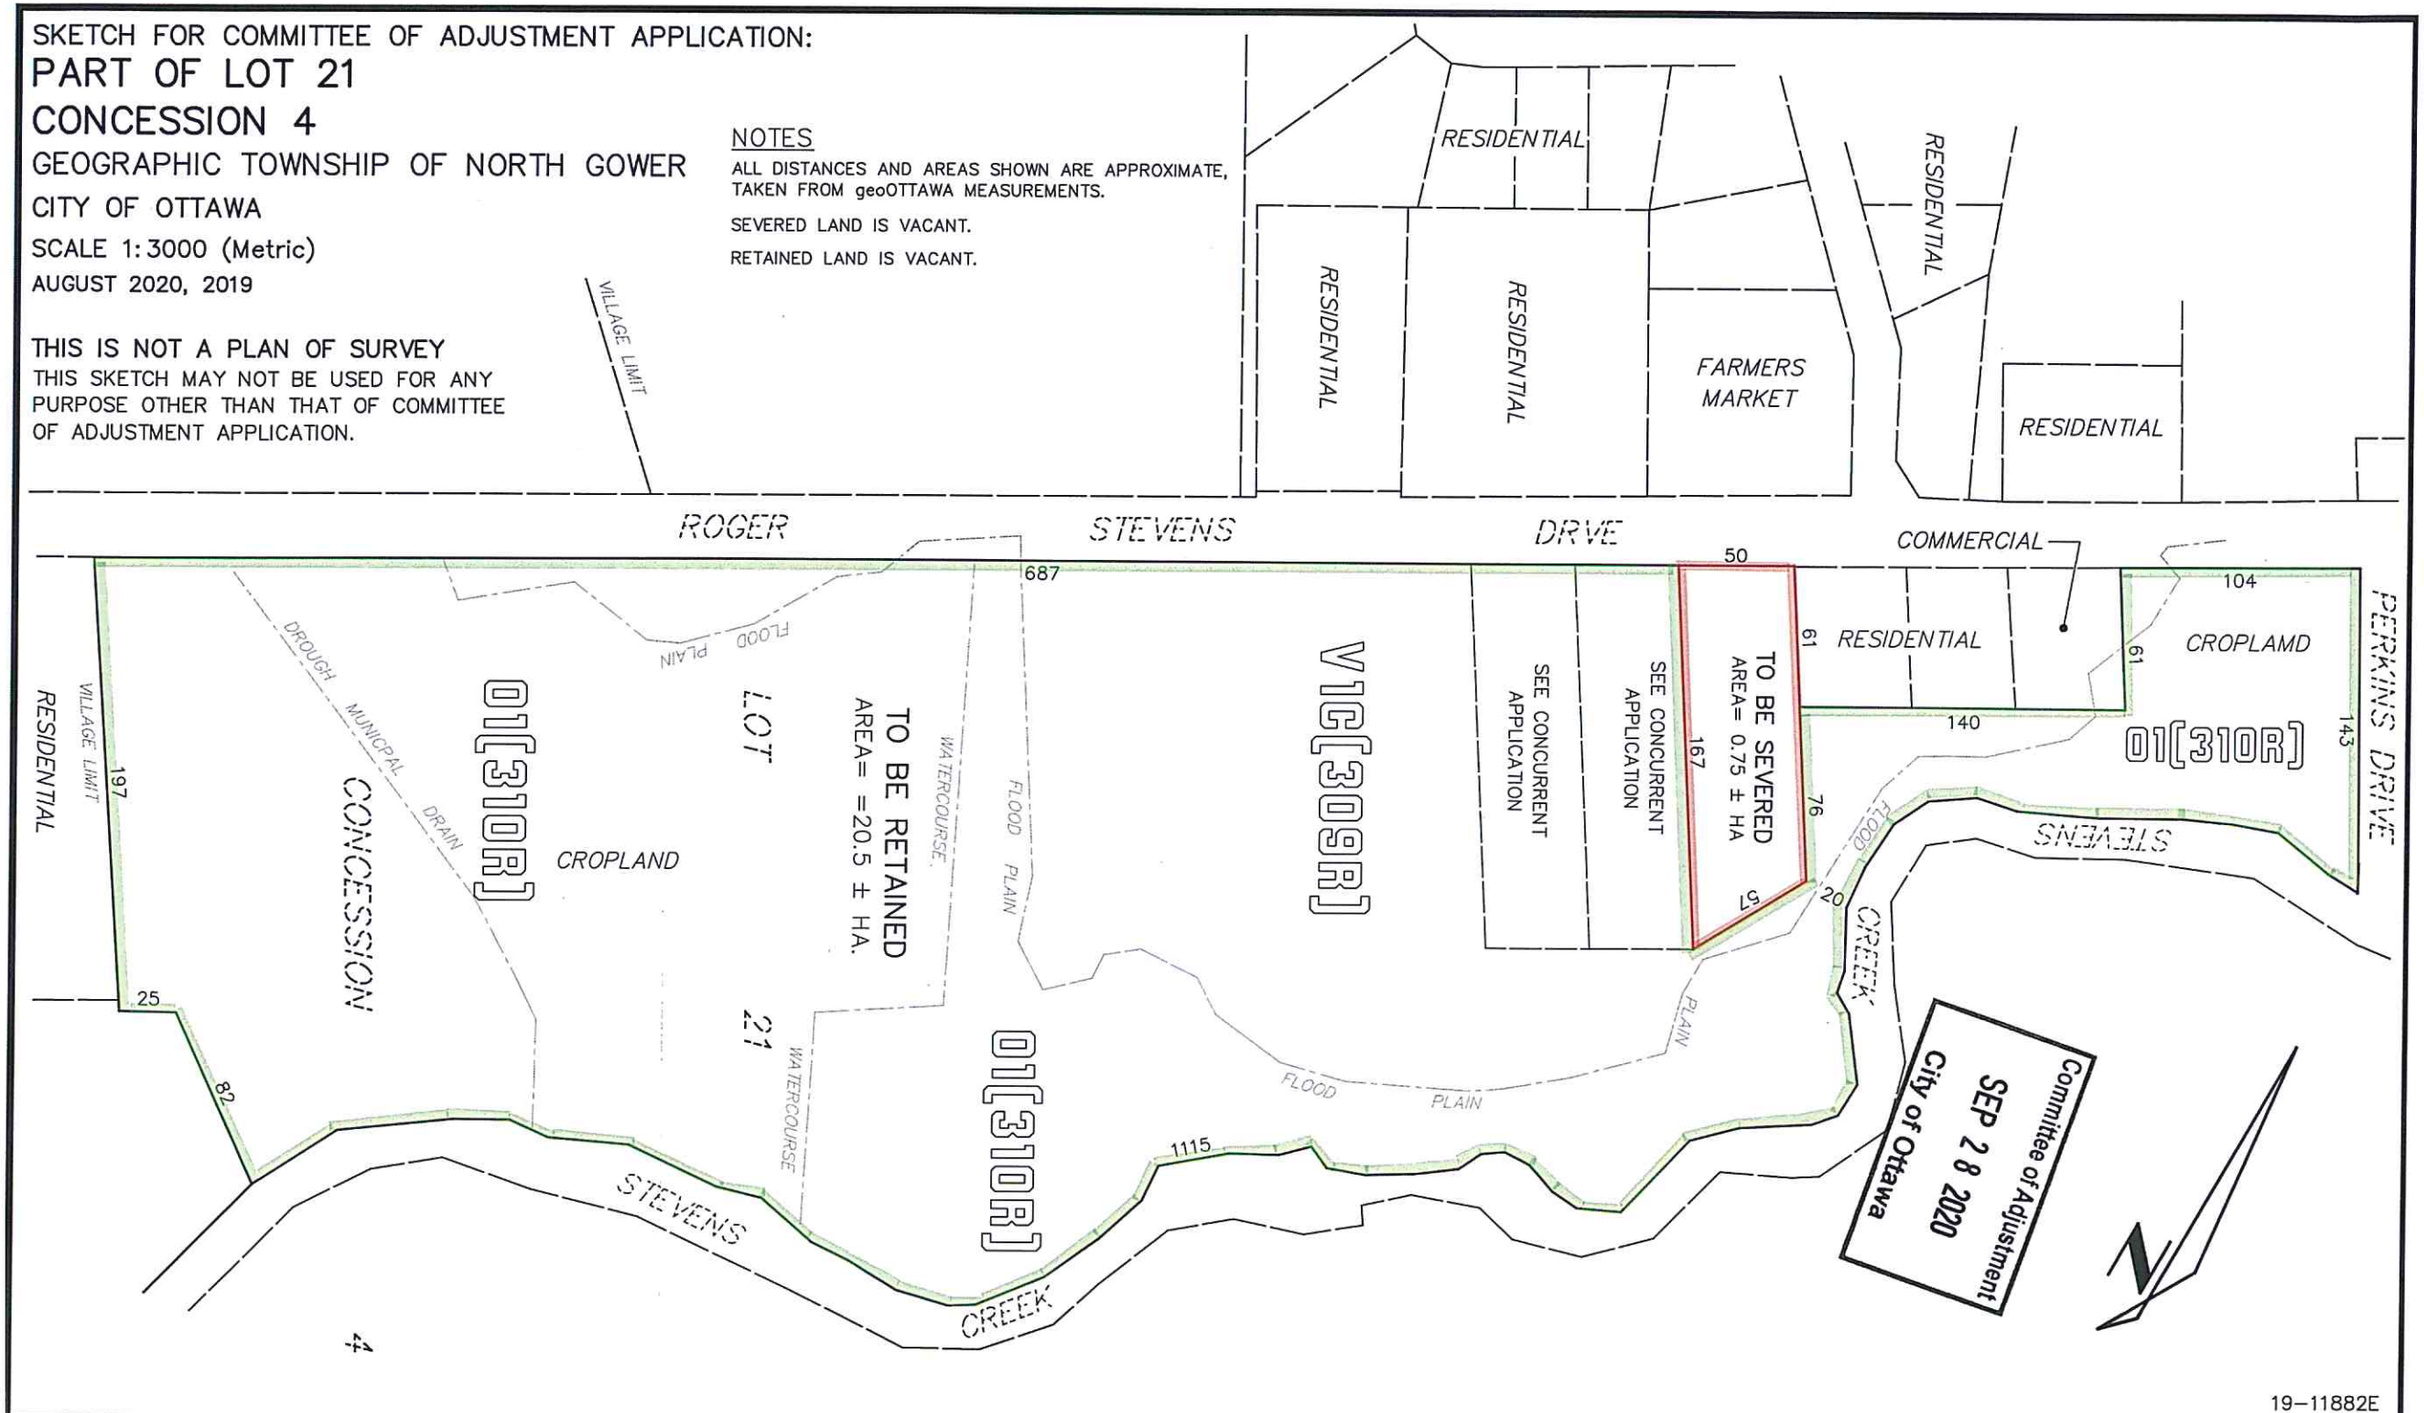

19-11882E