Bredon Severance Sketch

Dumolin Pit
Part Lot 22, Concession 3
Geographic Township of Osgoode
City of Ottawa

Legend

- Mineral Extraction Zone
- Watercourse
- Waterbody
- Significant Woodland

Committee of Adjustment
FEB 0 8 2021
City of Ottawa

0 20 100 200 300 400
Metres

Notes:

1. Boundary and dimensions of the subject property are approximate and not based on a plan of Survey.
2. Location of mineral extraction zone derived from City of Ottawa Zoning By-law 2008-250 Consolidation as shown on geoOttawa.
3. Location of watercourse, waterbody and significant woodland derived from Environmental Impact Statement completed by GEMTEC Consulting Engineers and Scientists Limited on December 11, 2020.

Version Date: February 1, 2021 | File No. 20-208
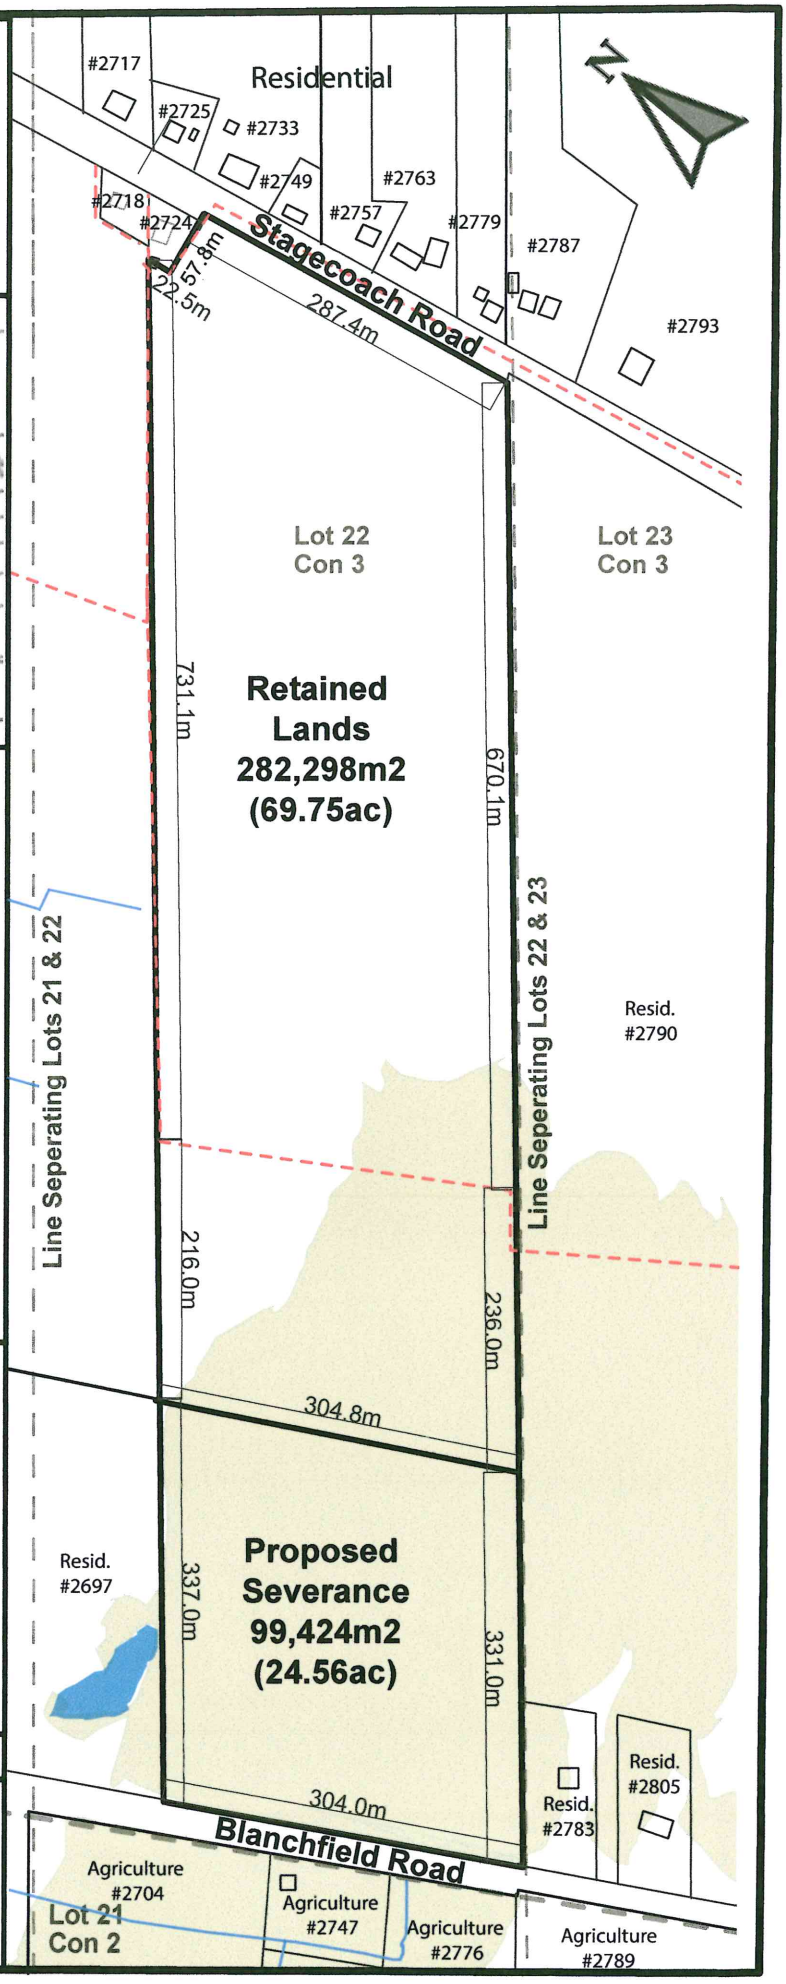
zanderPLAN
Your rural land planning experts
40 Sunset Boulevard, Unit 40 613-264-9600